
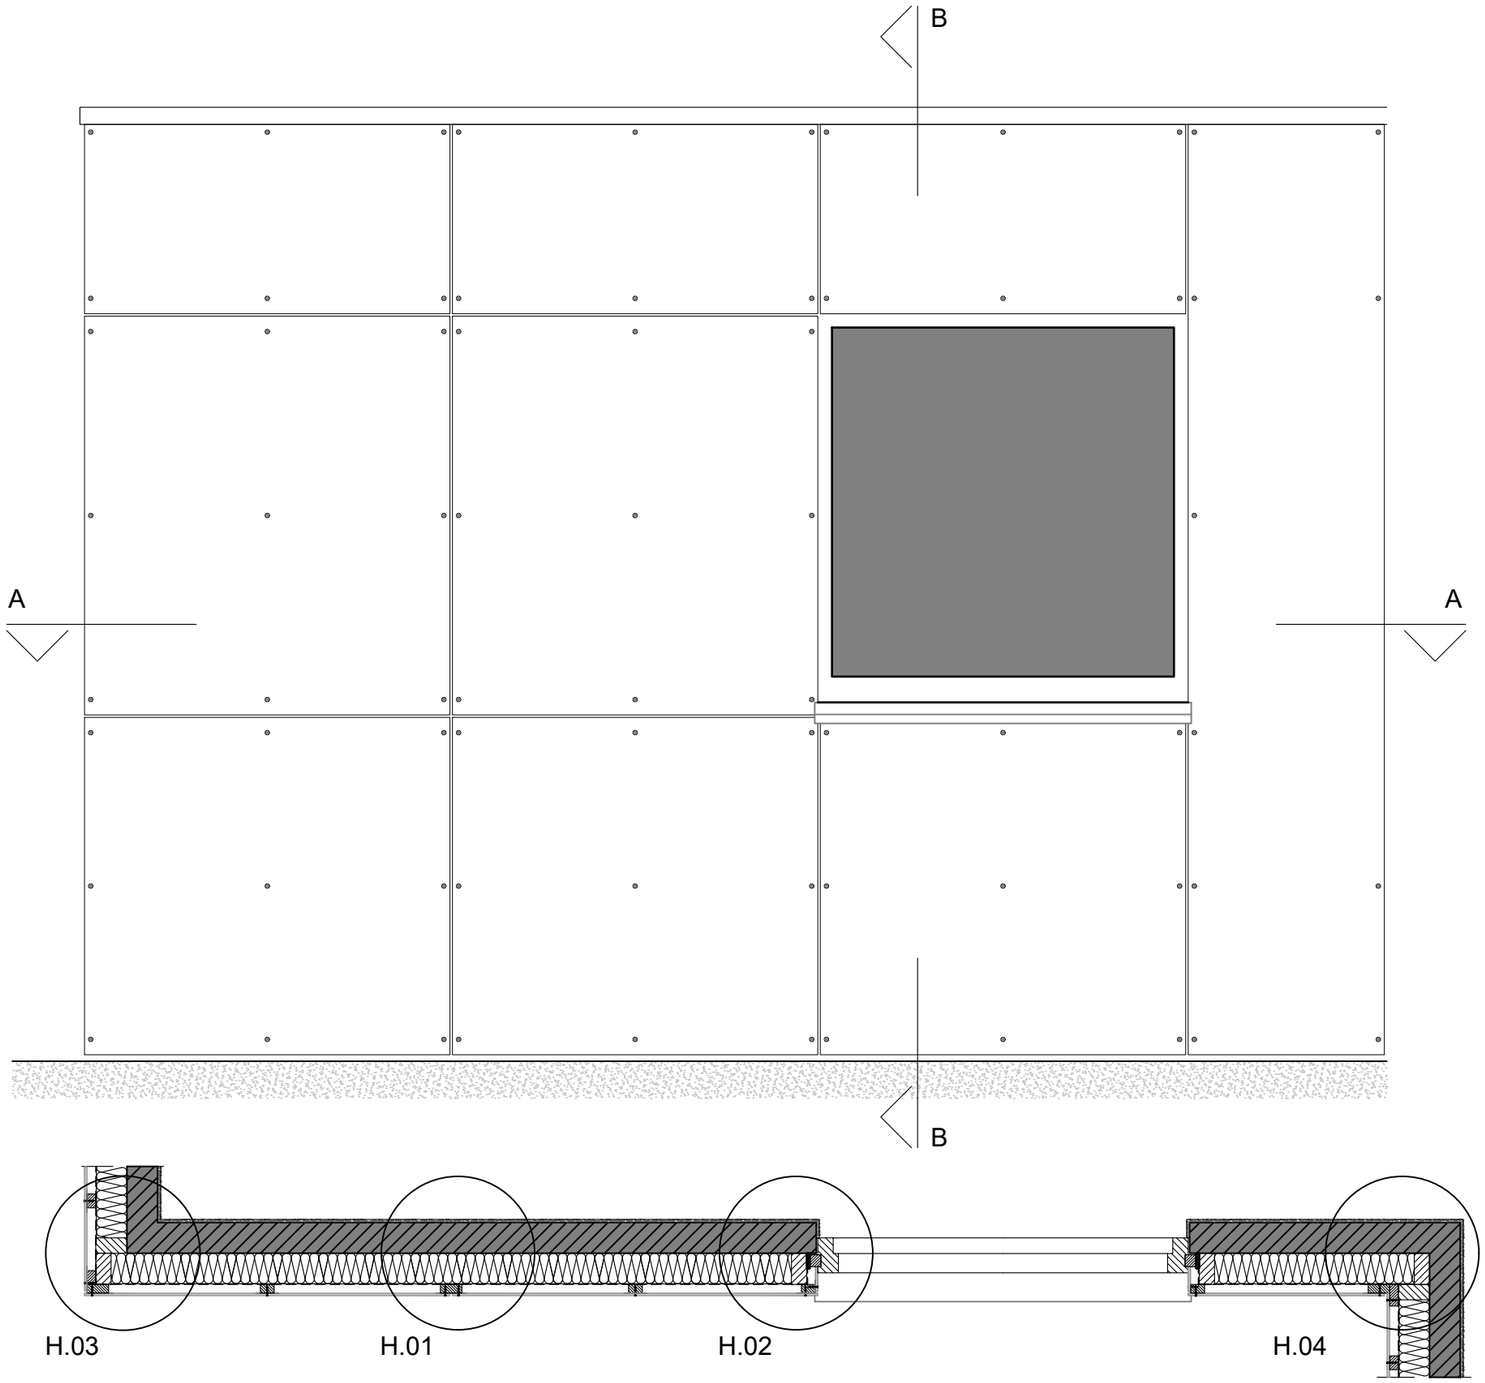


A-A

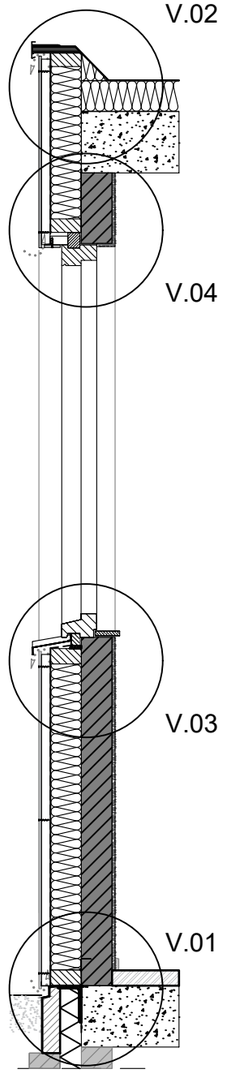

B-B

NUMBER

RP A2 8 TIM MEC

BOARD - SUB-CONSTRUCTION

A2 8 mm - Timber subconstruction

SECTION - DETAIL

Front Page - Overview

DESCRIPTION

Details overview

DATE - VERSION

01.01.2025

LANGUAGE

All


SCALE - PAPER

Scale 1:20 on A3 print

PAGE - NUMBER

Page 01/10

Rockpanel®

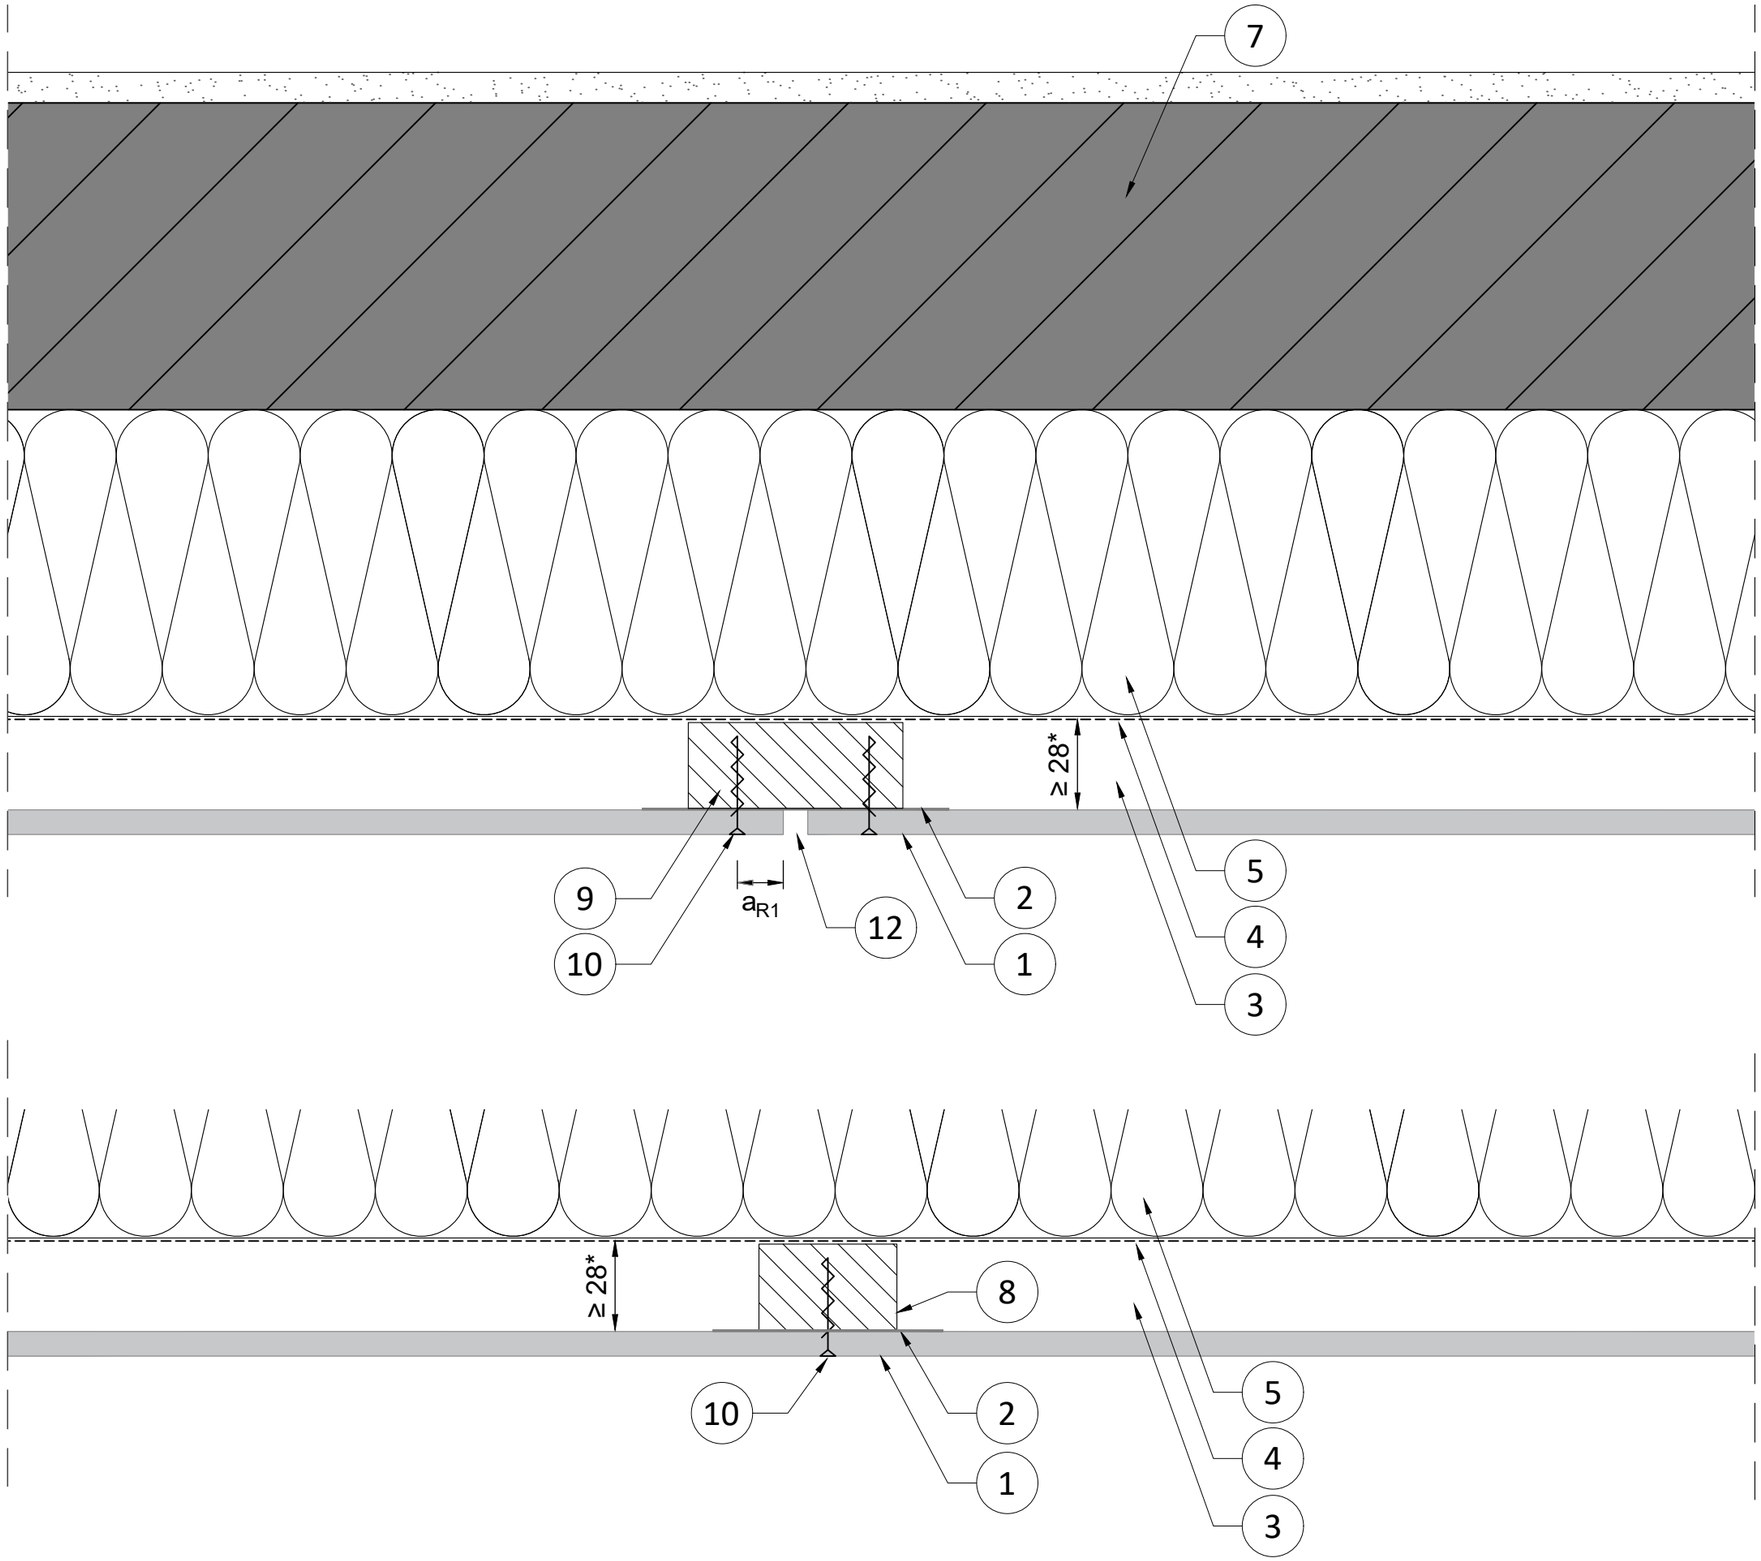

NUMBER

RP A2 8 TIM MEC - H.01

BOARD - SUB-CONSTRUCTION

A2 8 mm - Timber Mechanically Fixed

SECTION - DETAIL

Horizontal section - Detail 01

DESCRIPTION

Junction vertical joint

DATE - VERSION

01.01.2024

LANGUAGE


All

SCALE - PAPER

Scale 1:2 on A3 print

PAGE - NUMBER

Rockpanel®

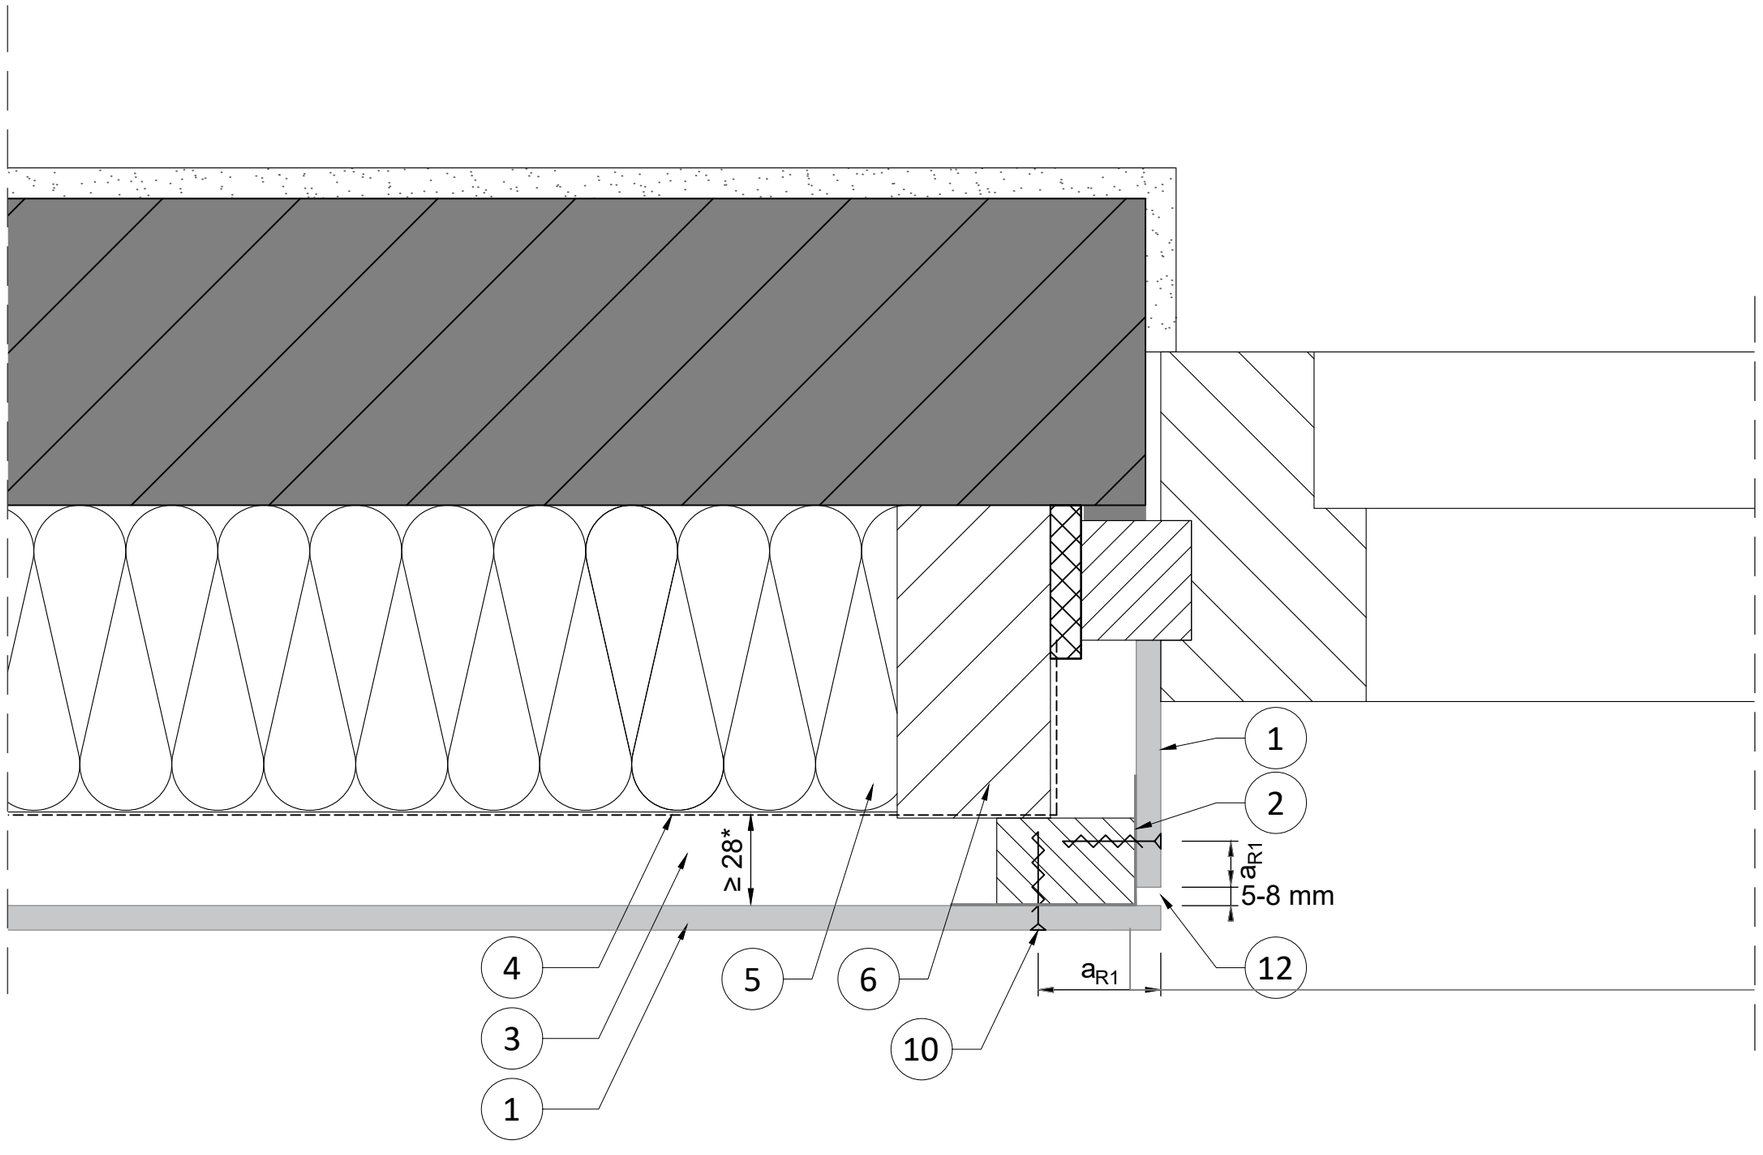

NUMBER

RP A2 8 TIM MEC - H.02

BOARD - SUB-CONSTRUCTION

A2 8 mm - Timber Mechanically Fixed

SECTION - DETAIL

Horizontal section - Detail 02

DESCRIPTION

Window junction

DATE - VERSION

01.01.2025


LANGUAGE

All

SCALE - PAPER

Scale 1:2 on A3 print

Rockpanel®

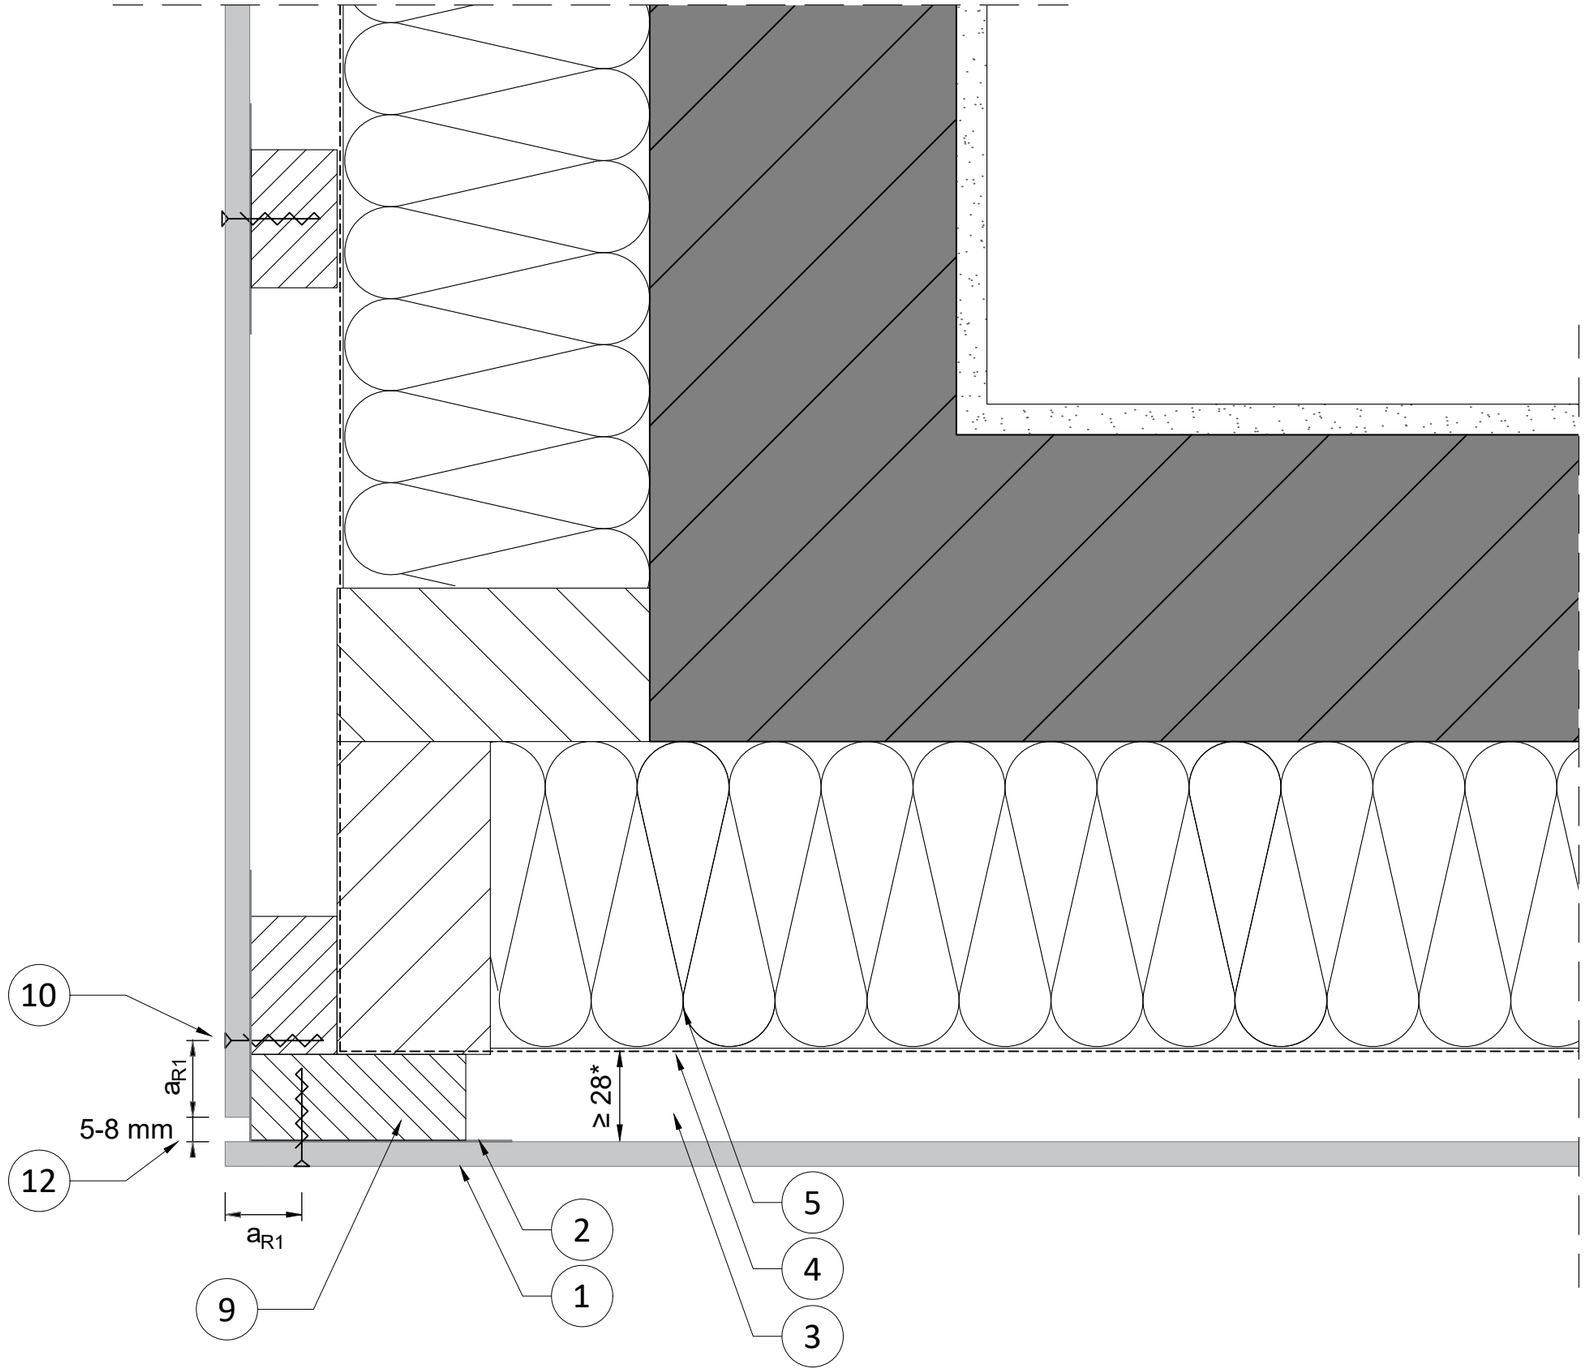

NUMBER

RP A2 8 TIM MEC - H.03

BOARD - SUB-CONSTRUCTION

A2 8 mm - Timber Mechanically Fixed

SECTION - DETAIL

Horizontal section - Detail 03

DESCRIPTION

Junction vertical joint

DATE - VERSION

01.01.2025


LANGUAGE

All

SCALE - PAPER

Scale 1:2 on A3 print

Rockpanel®

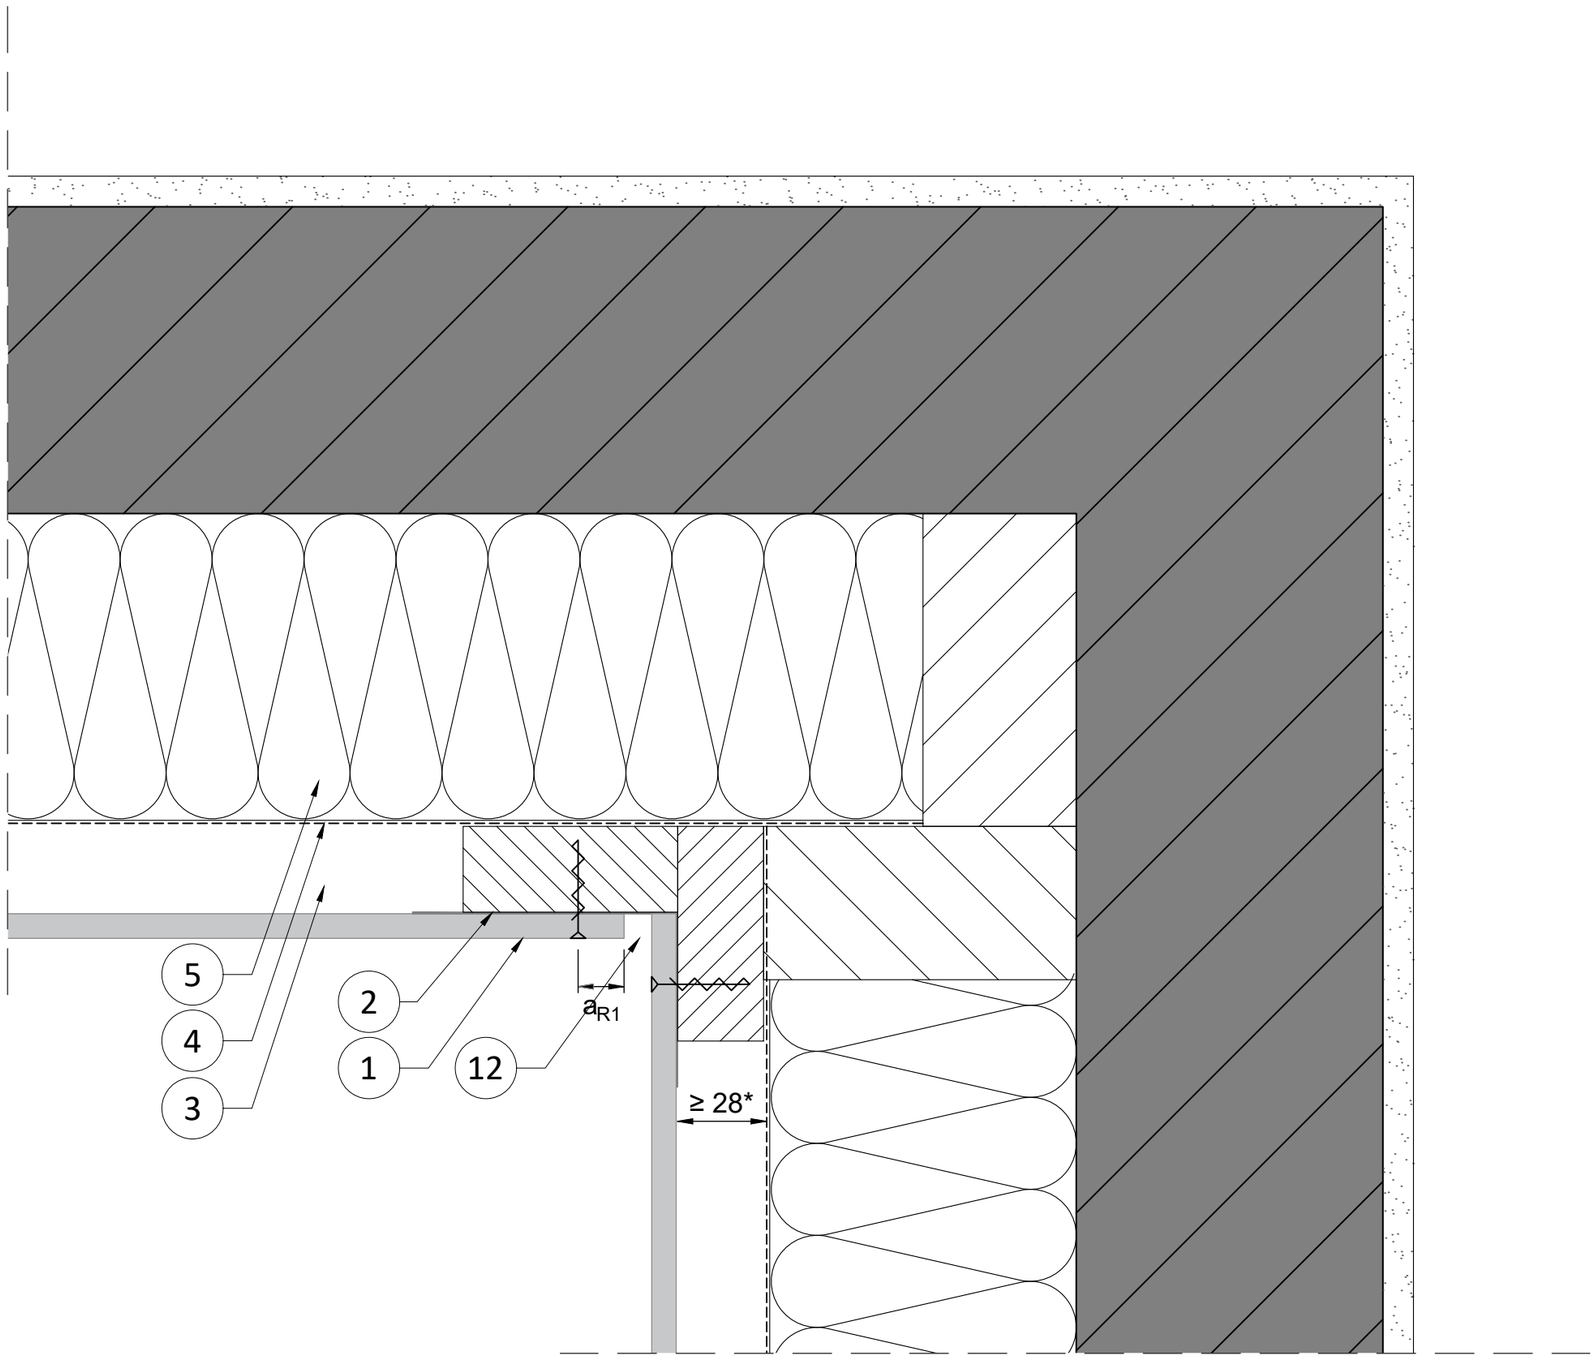

NUMBER

RP A2 8 TIM MEC - H.04

BOARD - SUB-CONSTRUCTION

A2 8 mm - Timber Mechanically Fixed

SECTION - DETAIL

Horizontal section - Detail 04

DESCRIPTION

Internal Corner

DATE - VERSION

01.01.2025


LANGUAGE

All

SCALE - PAPER

Scale 1:2 on A3 print

Rockpanel®

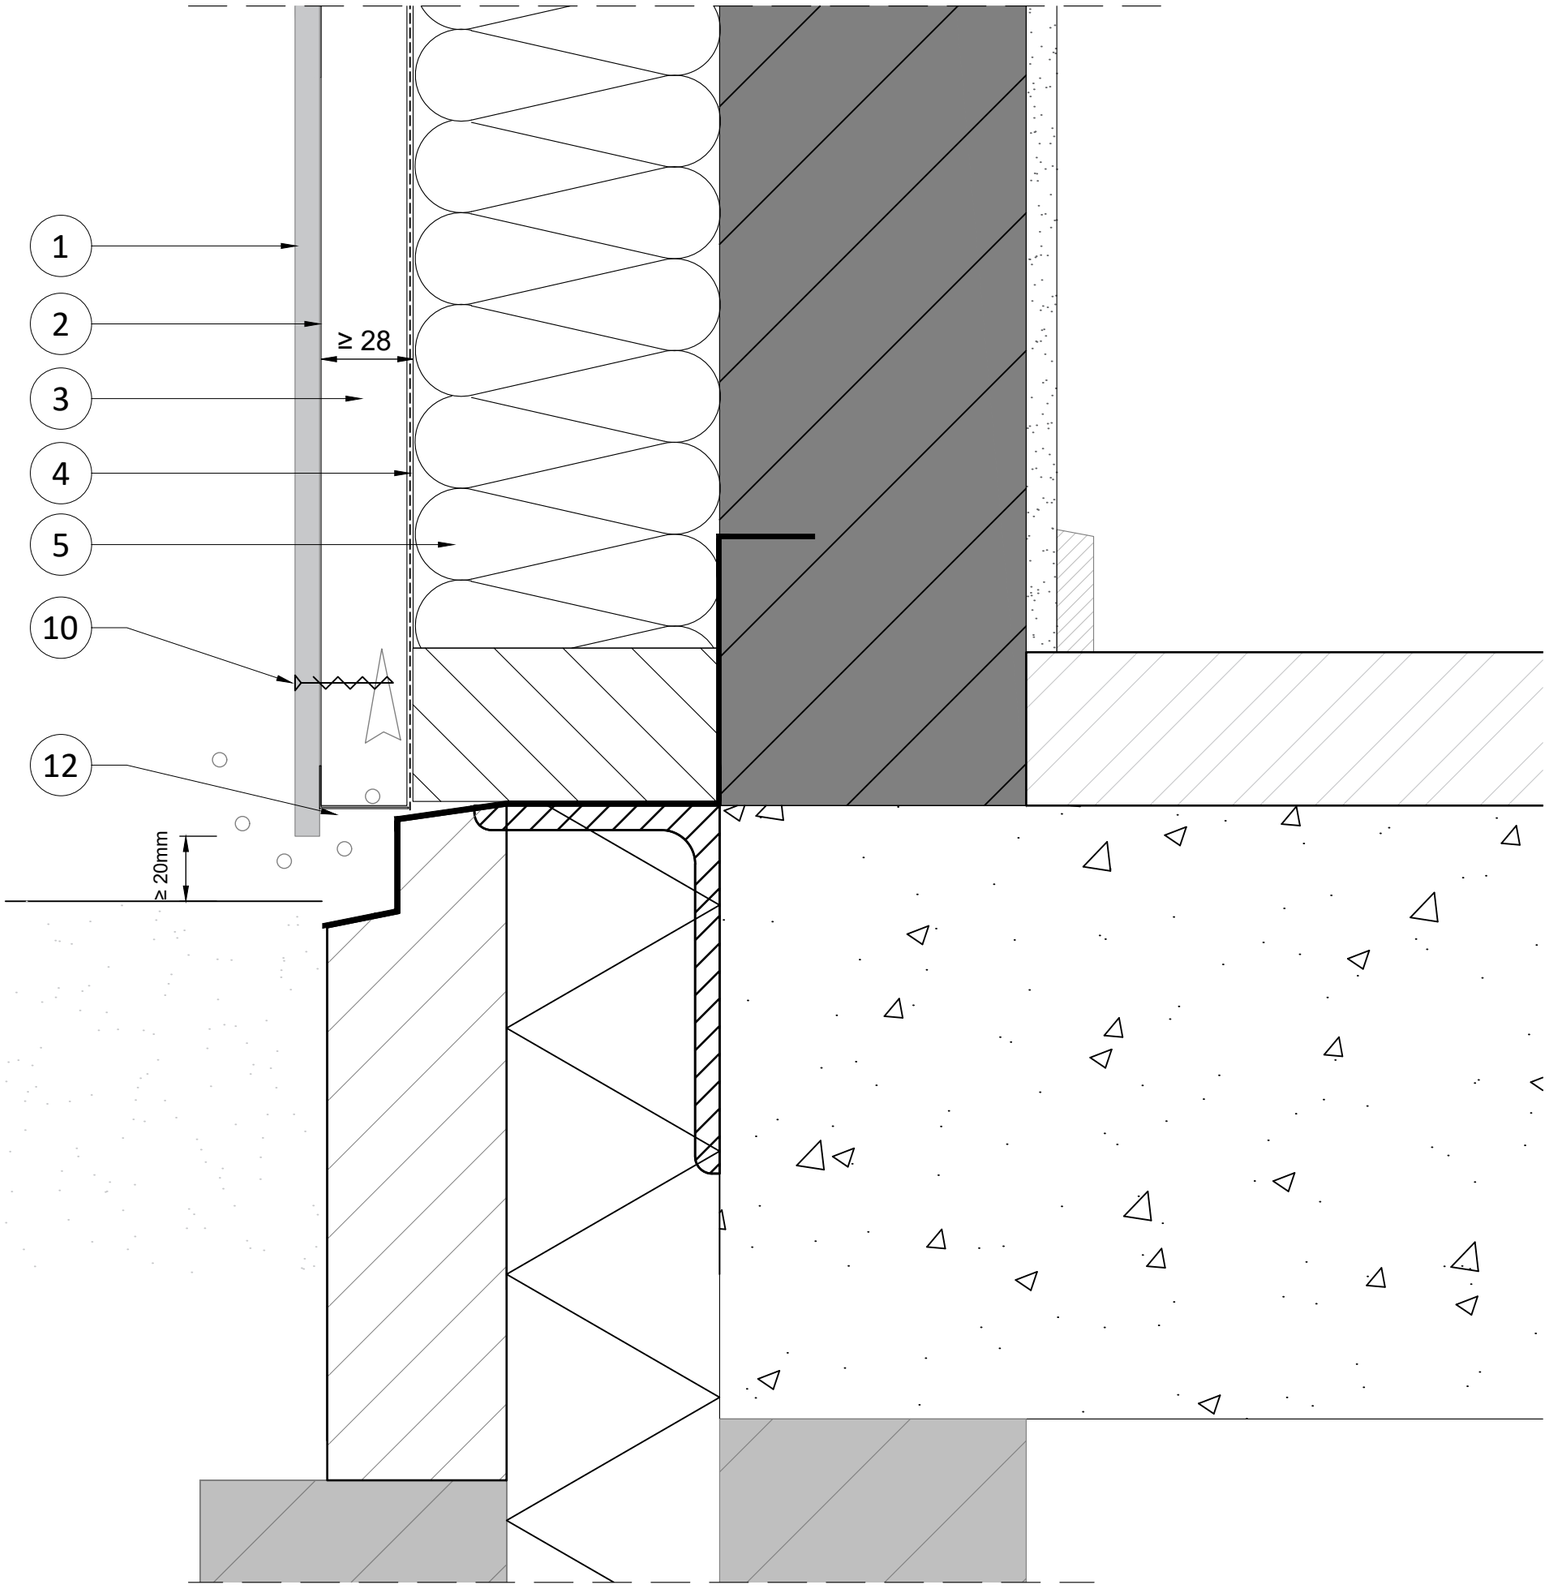

NUMBER

RP A2 8 TIM MEC - V.01

BOARD - SUB-CONSTRUCTION

A2 8 mm - Timber Mechanically Fixed

SECTION - DETAIL

Vertical section - Detail 01

DESCRIPTION

Junction vertical joint

DATE - VERSION

01.01.2025

LANGUAGE

All


SCALE - PAPER

Scale 1:2 on A3 print

PAGE - NUMBER

Page 06/10

Rockpanel®

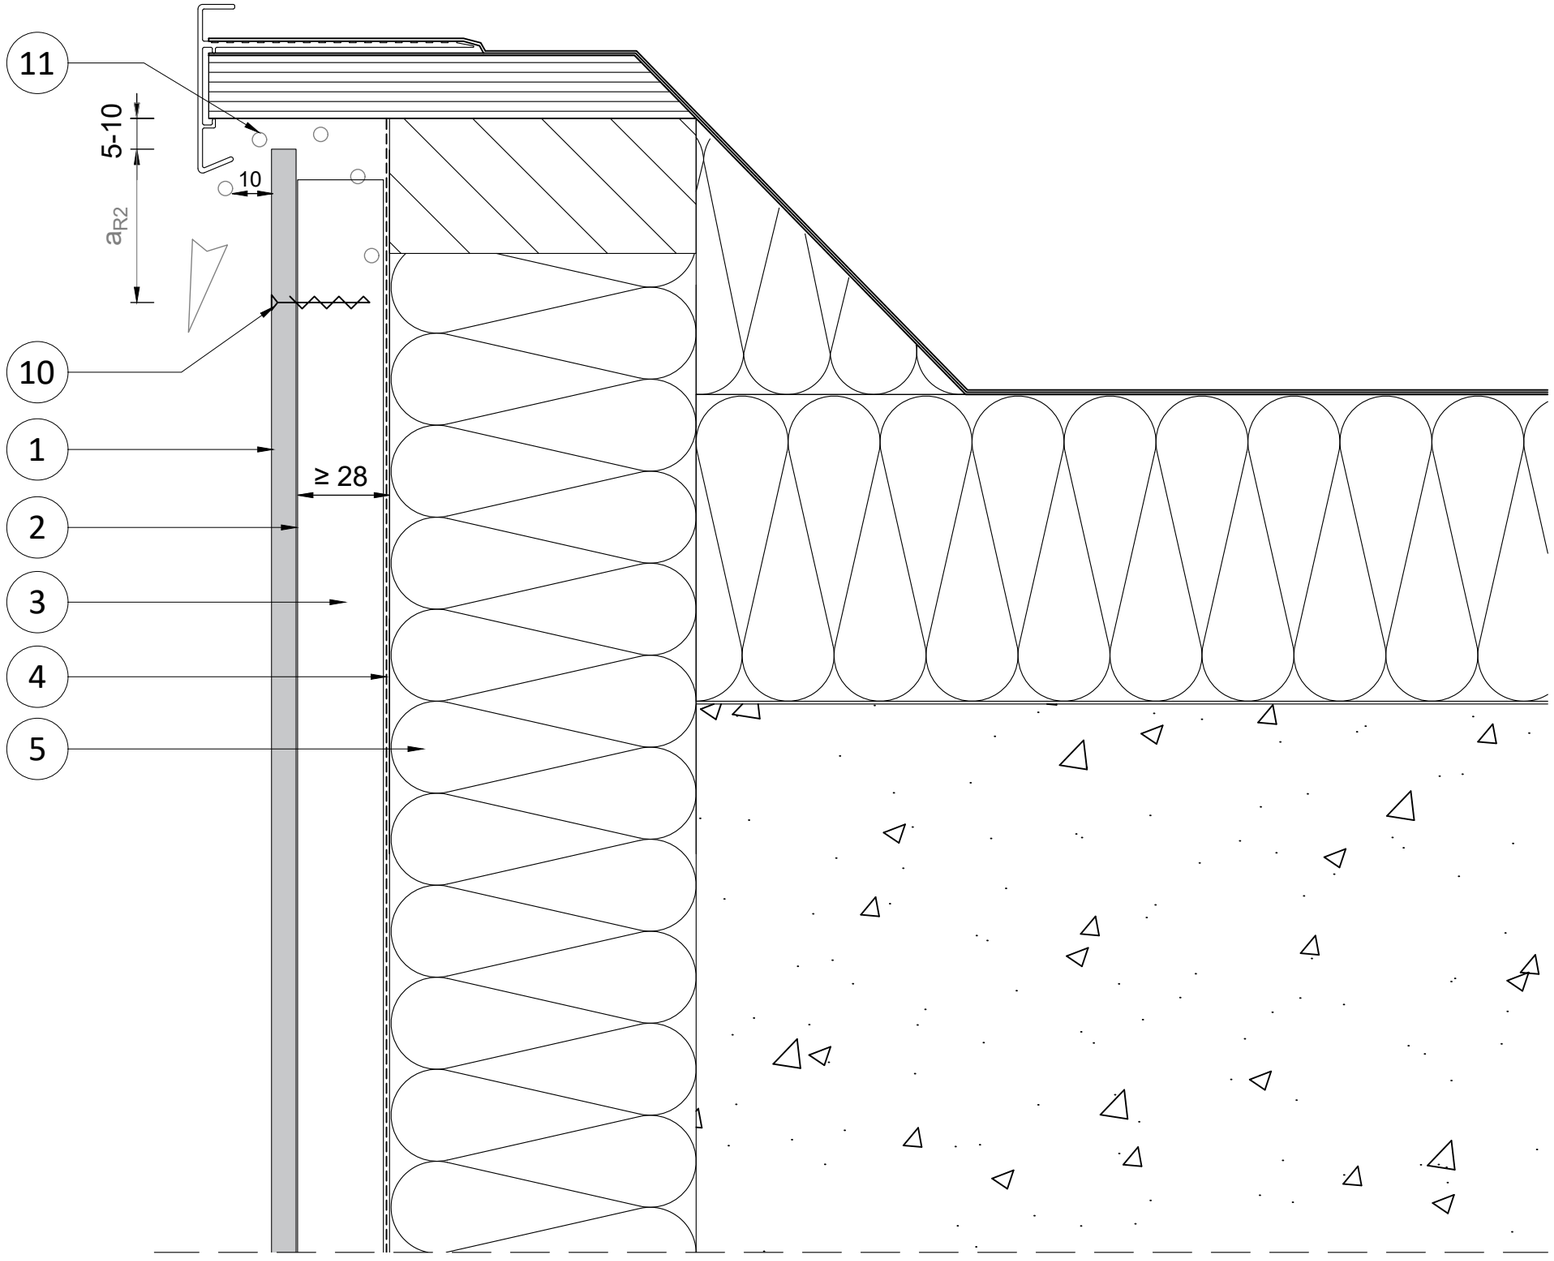

NUMBER

RP A2 8 TIM MEC - V.02

BOARD - SUB-CONSTRUCTION

A2 8 mm - Timber Mechanically Fixed

SECTION - DETAIL

Vertical section - Detail 02

DESCRIPTION

Roof trim - parapet

DATE - VERSION

01.01.2025

LANGUAGE


All

SCALE - PAPER

Scale 1:2 on A3 print

PAGE - NUMBER

Rockpanel®

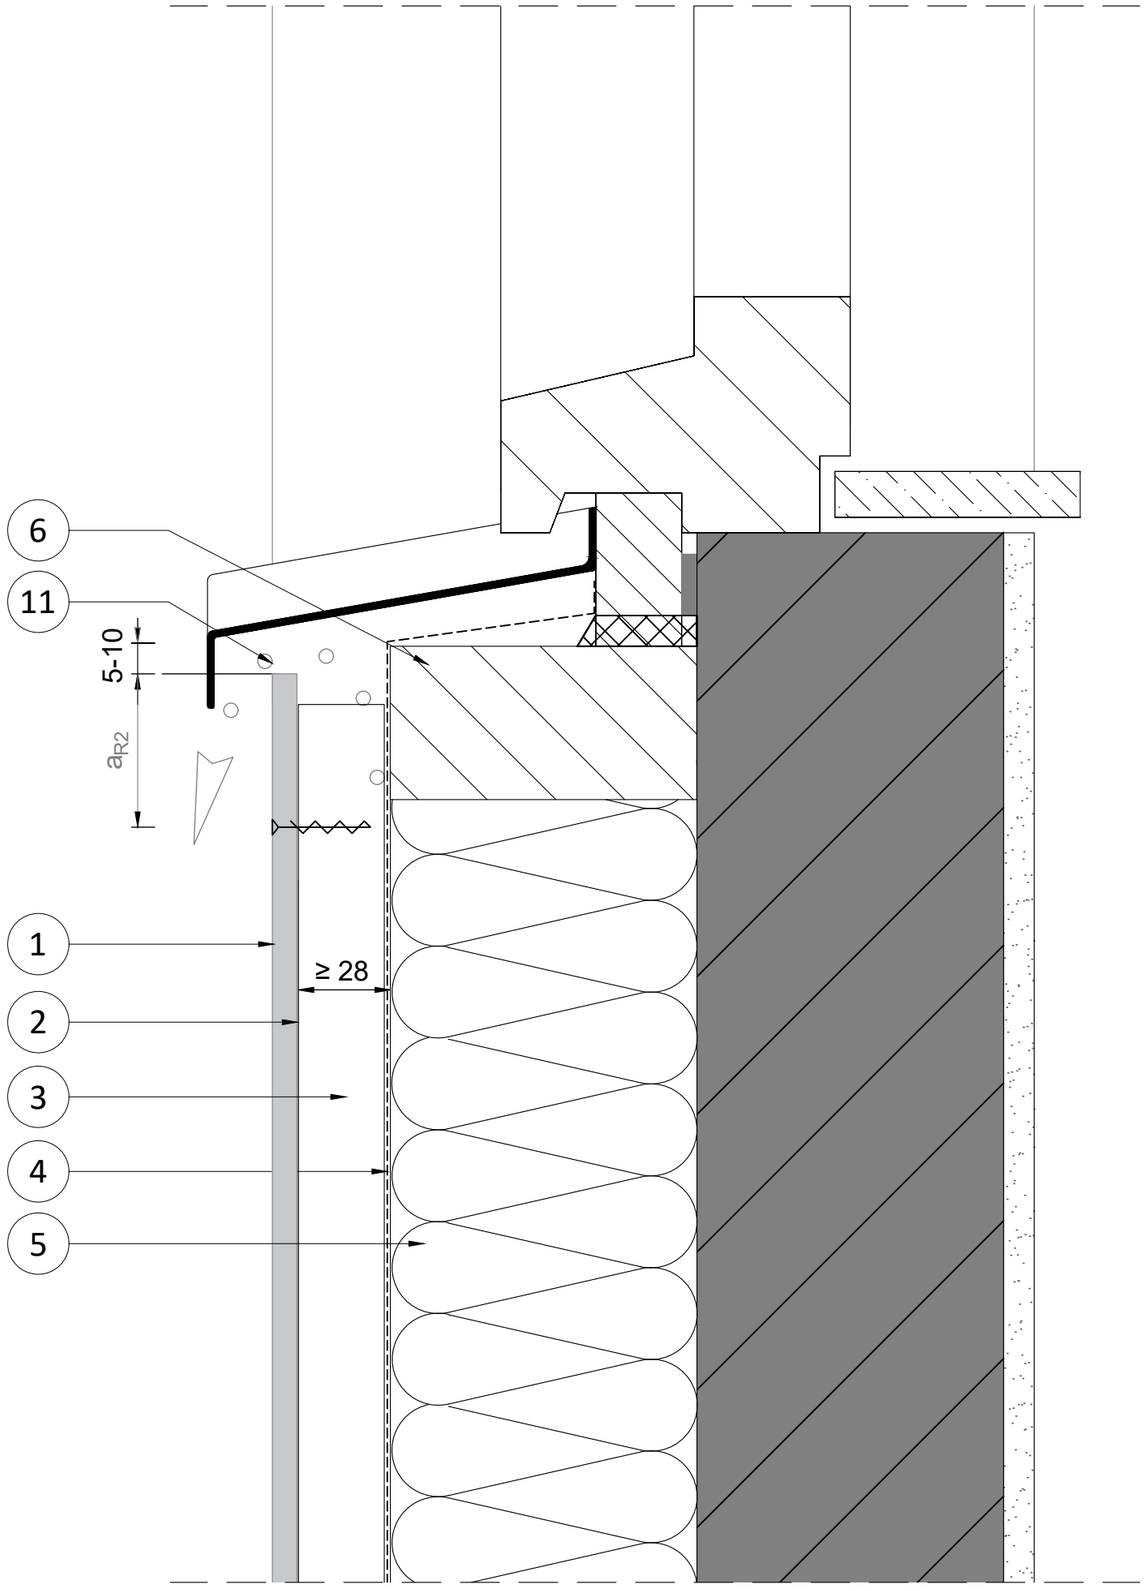

NUMBER

RP A2 8 TIM MEC - V.03

BOARD - SUB-CONSTRUCTION

A2 8 mm - Timber Mechanically Fixed

SECTION - DETAIL

Vertical section - Detail 03

DESCRIPTION

Junction window-sill

DATE - VERSION

01.01.2025

LANGUAGE

All


SCALE - PAPER

Scale 1:2 on A3 print

PAGE - NUMBER

Page 08/10

Rockpanel®

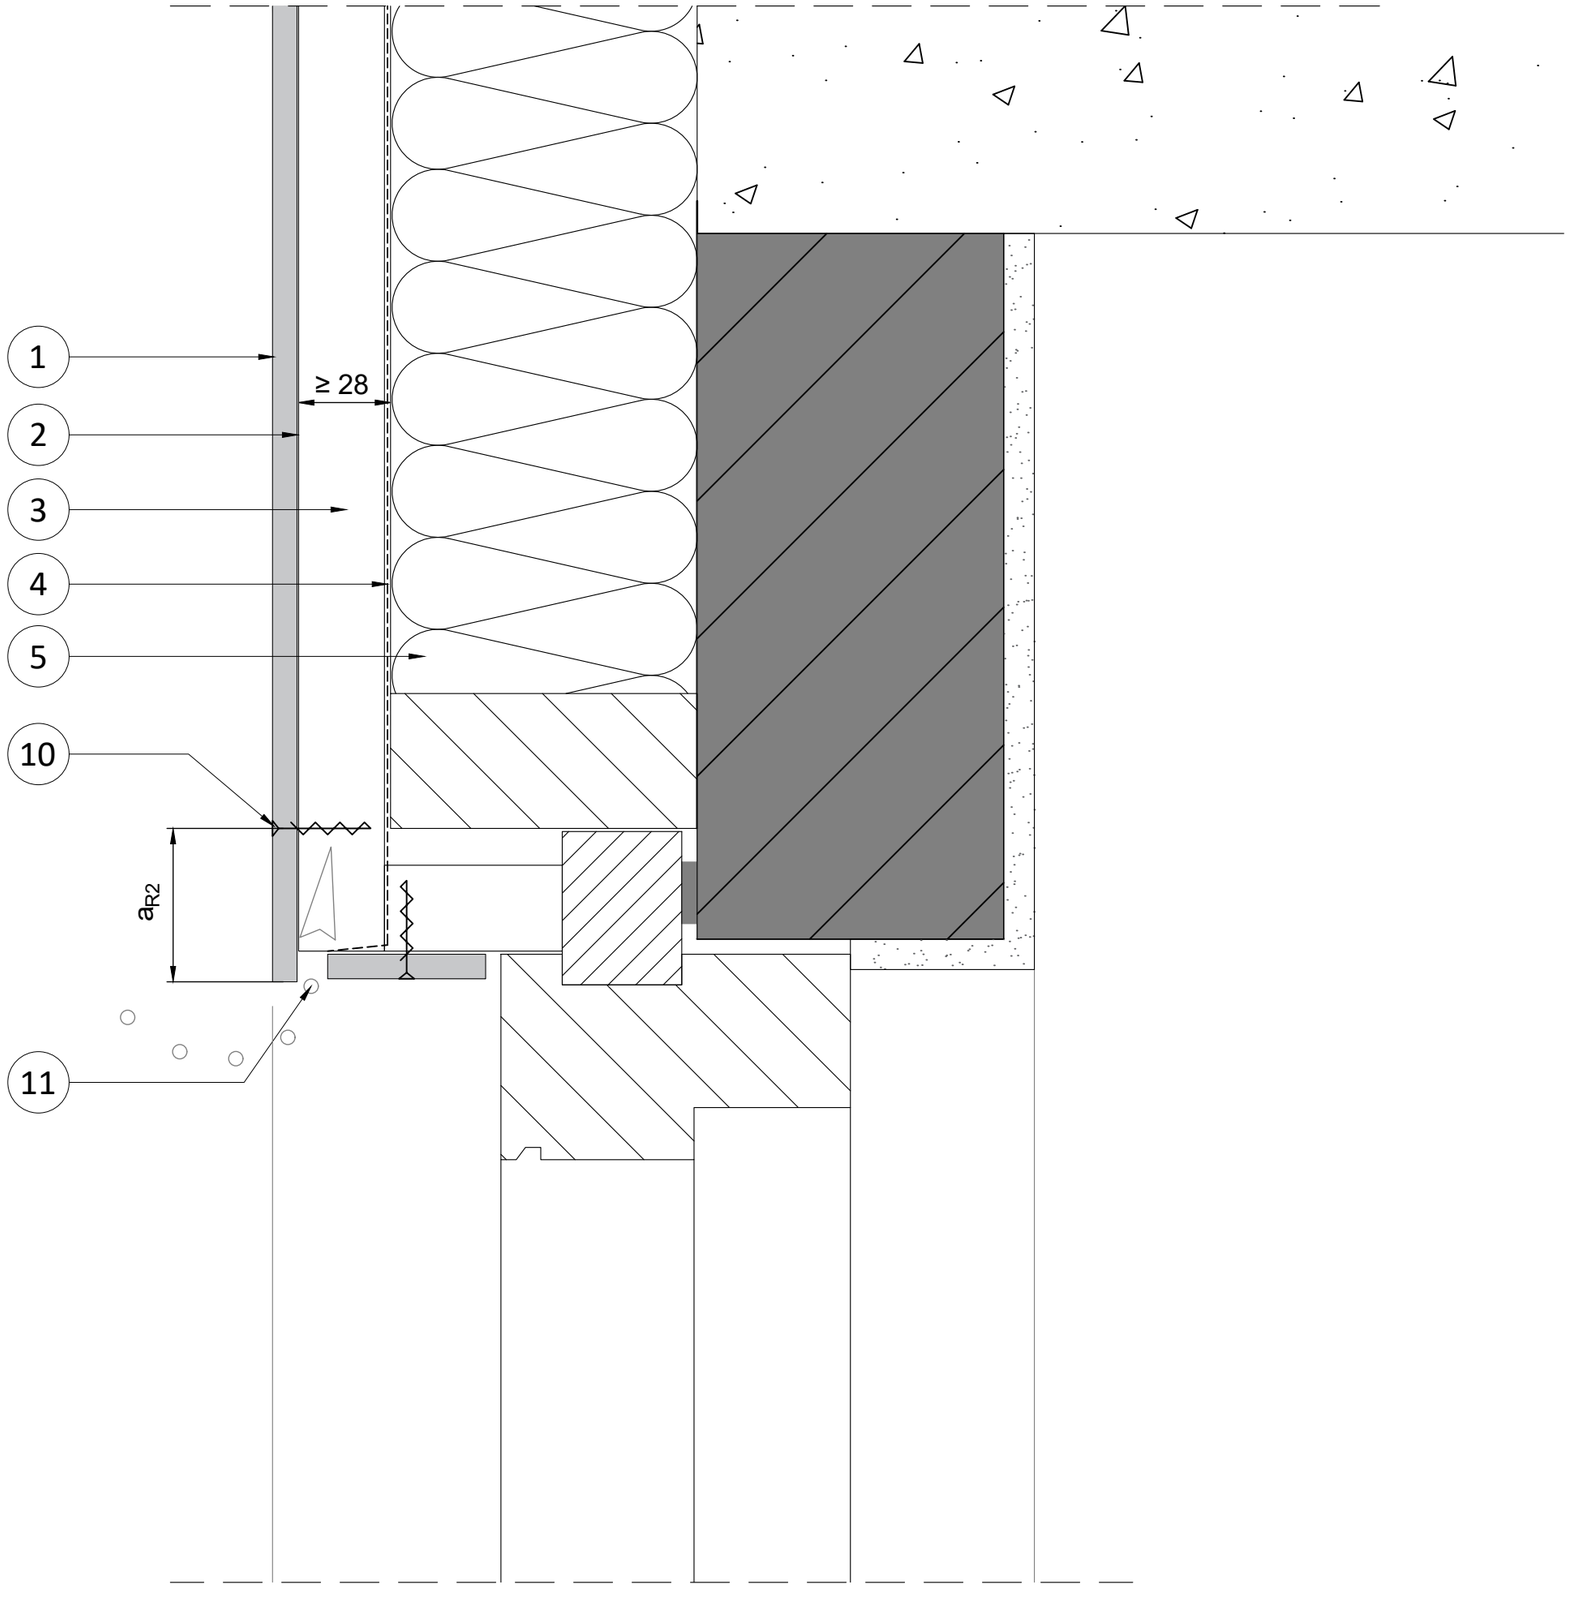

NUMBER

RP A2 8 TIM MEC - V.04

BOARD - SUB-CONSTRUCTION

A2 8 mm - Timber Mechanically Fixed

SECTION - DETAIL

Vertical section - Detail 04

DESCRIPTION

Junction window header

DATE - VERSION

01.01.2025

LANGUAGE

All

SCALE - PAPER

Scale 1:2 on A3 print

PAGE - NUMBER

Rockpanel®

	EN	NL	DE	FR	PL
1	Rockpanel A2 8 mm	Rockpanel A2 8 mm	Rockpanel A2 8 mm	Rockpanel A2 8 mm	Rockpanel A2 8 mm
2	EPDM foam gasket	EPDM Schuimvoegband	EPDM-Schaumfugenband	Bande d'étancheité EPDM	Uszczelka piankowa EPDM
3	Air cavity	Luchtspouw	Hinterlüftungsraum	Lame d'áir	Szczelina wentylacja
4	Breathable membrane	Waterkerende dampdoorlatende diffusie-folie	diffusionsoffene Folie	Pare-pluie	Wiatroizolacja
5	Insulation (ROCKWOOL)	Steenwolisolatie (ROCKWOOL)	Dämmung (ROCKWOOL)	Isolation (ROCKWOOL)	Izolacja (ROCKWOOL)
6	Timber construction	Houten constructie	Konterlatten	Construction Bois	Konstrukcja drewniana
7	Inner wall	Binnenblad	Verankerungsgrund	Mur intérieur	Ściana wewnętrzna
8	Timber battens ≥ 25 x 45mm	Houten regels ≥ 25 x 45mm	Holzlatten ≥ 25 x 45mm	Chevrons ≥ 25 x 45mm	Listwa drewniana ≥ 25 x 45mm
9	Timber battens ≥ 25 x 70mm	Houten regels ≥ 25 x 70mm	Holzlatten ≥ 25 x 70mm	Chevrons ≥ 25 x 70mm	Listwa drewniana ≥ 25 x 70mm
10	Rockpanel fixing	Rockpanel bevestiger	Rockpanel befestiger	Fixation Rockpanel	Łącznik Rockpanel
11	Ventilation opening	Ventilatieopening	Lüftungsspalt	Vide de ventilation	Szczelina wentylacujna
12	Joint from 5 to 8 mm	Voeg van 5 tot 8 mm	Fuge von 5 bis 8 mm	Joint de 5 à 8 mm	Łączenie od 5 do 8 mm
aR1	≥ 15 mm	≥ 15 mm	≥ 15 mm	≥ 15 mm	≥ 15 mm
aR2	≥ 50 mm	≥ 50 mm	≥ 50 mm	≥ 50 mm	≥ 50 mm

	EN	DK	NO	SE	FI
1	Rockpanel A2 8 mm	Rockpanel A2 8 mm	Rockpanel A2 8 mm	Rockpanel A2 8 mm	Rockpanel A2 8 mm
2	EPDM foam gasket	EPDM skumfugebånd	EPDM-pakning	EPDM skumgummiremsa	EPDM-nauha
3	Air cavity	Ventilation	Luft hulrom	Luftspalt	Tuuletusväli
4	Breathable membrane	Diffusionsåben folie	Pustende membran / dampgjennomtrengelig folie	Diffutionsöppet membrane	Tuulensuojakangas
5	Insulation (ROCKWOOL)	Isolering (ROCKWOOL)	Isolasjon (ROCKWOOL)	Isolering (ROCKWOOL)	Eriste (ROCKWOOL)
6	Timber construction	Trækonstruktion	Trekonstruksjon	Träkonstruktion	Puurunko
7	Inner wall	Indvendig væg	Innervegg	Innevägg	Kantava runko
8	Timber battens ≥ 25 x 45mm	Træ lægter ≥ 25 x 45mm	Tømmerlekter ≥ 25 x 45mm	Träläkt ≥ 25 x 45mm	Puurangat ≥ 25 x 45mm
9	Timber battens ≥ 25 x 70mm	Træ lægter ≥ 25 x 70mm	Tømmerlekter ≥ 25 x 70mm	Träläkt ≥ 25 x 70mm	Puurangat ≥ 25 x 70mm
10	Rockpanel fixing	Rockpanel fastgørelse	Rockpanel feste	Rockpanel infästning	Rockpanel-kiinnike
11	Ventilation opening	Ventilation	Ventilasjonsåpning	Ventilationsöppning	Tuuletusvälin suuaukko
12	Joint from 5 to 8 mm	Samling fra 5 til 8 mm	Skjøtene (5-8 mm)	Fog från 5 till 8 mm	Sauma 5-8 mm
aR1	≥ 15 mm	≥ 15 mm	≥ 15 mm	≥ 15 mm	≥ 15 mm
aR2	≥ 50 mm	≥ 50 mm	≥ 50 mm	≥ 50 mm	≥ 50 mm

NUMBER

RP A2 8 TIM MEC

BOARD - SUB-CONSTRUCTION

A2 8 mm - Timber Mechanically Fixed

SECTION - DETAIL

Descriptions and translations

Rockpanel®