
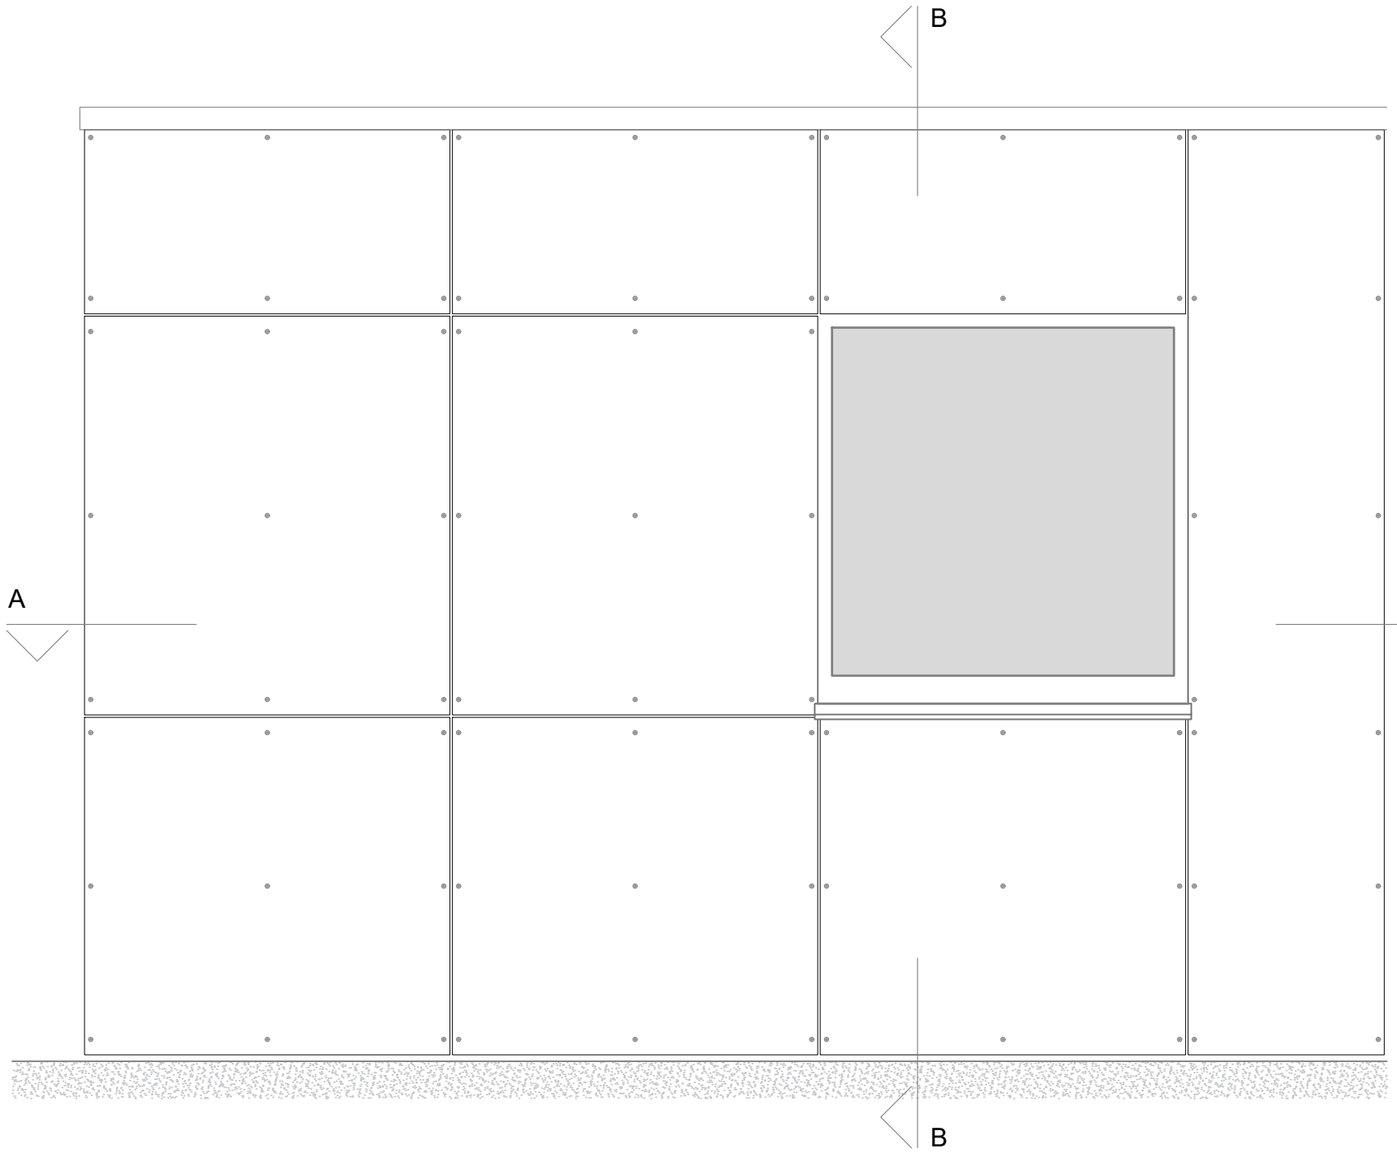


A-A

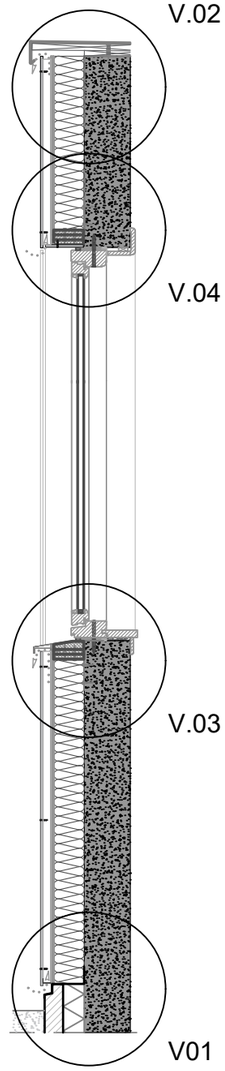

B-B

NUMBER

RP A2 8 TIM WNB

BOARD - SUB-CONSTRUCTION

A2 8 mm - Timber with windboard

SECTION - DETAIL

Front Page - Overview

DESCRIPTION

Details overview

DATE - VERSION

15.05.2025

LANGUAGE

All


SCALE - PAPER

Scale 1:20 on A3 print

PAGE - NUMBER

Page 01/10

Rockpanel®

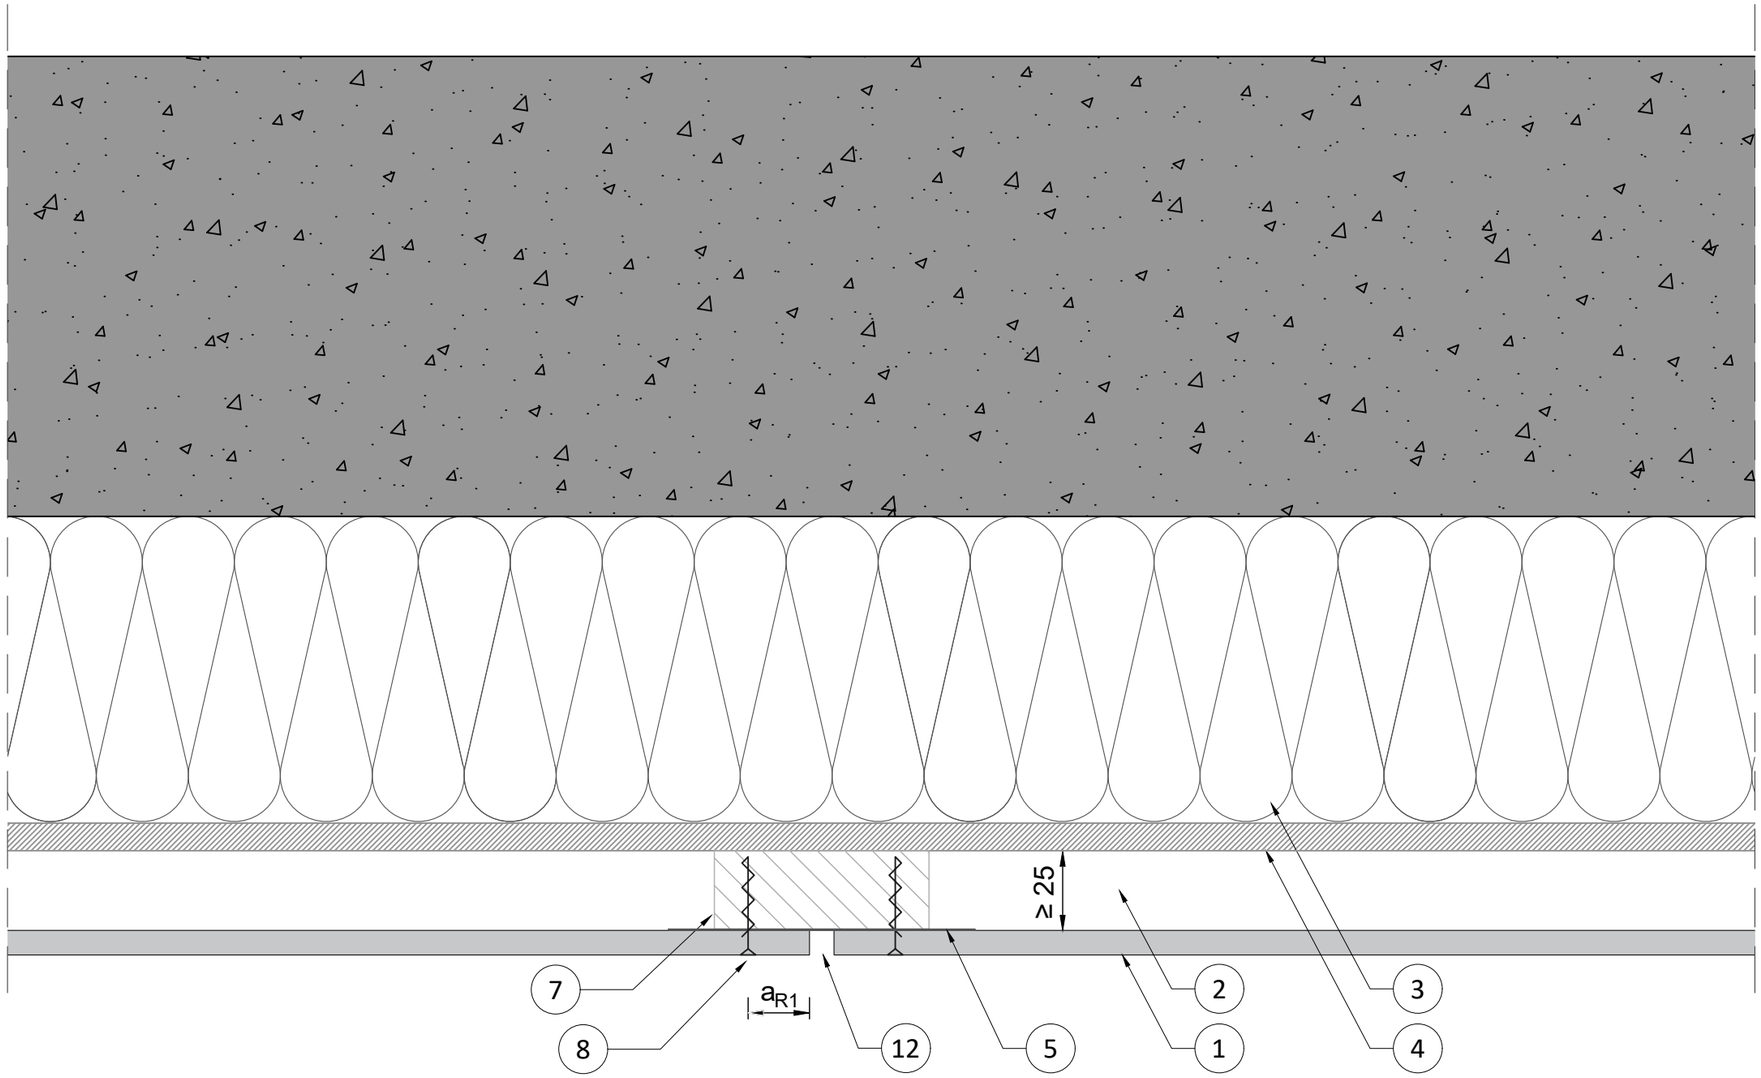

NUMBER

RP A2 8 TIM WNB - H.01

BOARD - SUB-CONSTRUCTION

A2 8 mm - Timber with windboard

SECTION - DETAIL

Horizontal section - Detail 01

DESCRIPTION

Junction vertical joint

DATE - VERSION

15.05.2025


LANGUAGE

All

SCALE - PAPER

Scale 1:2 on A3 print

Rockpanel®

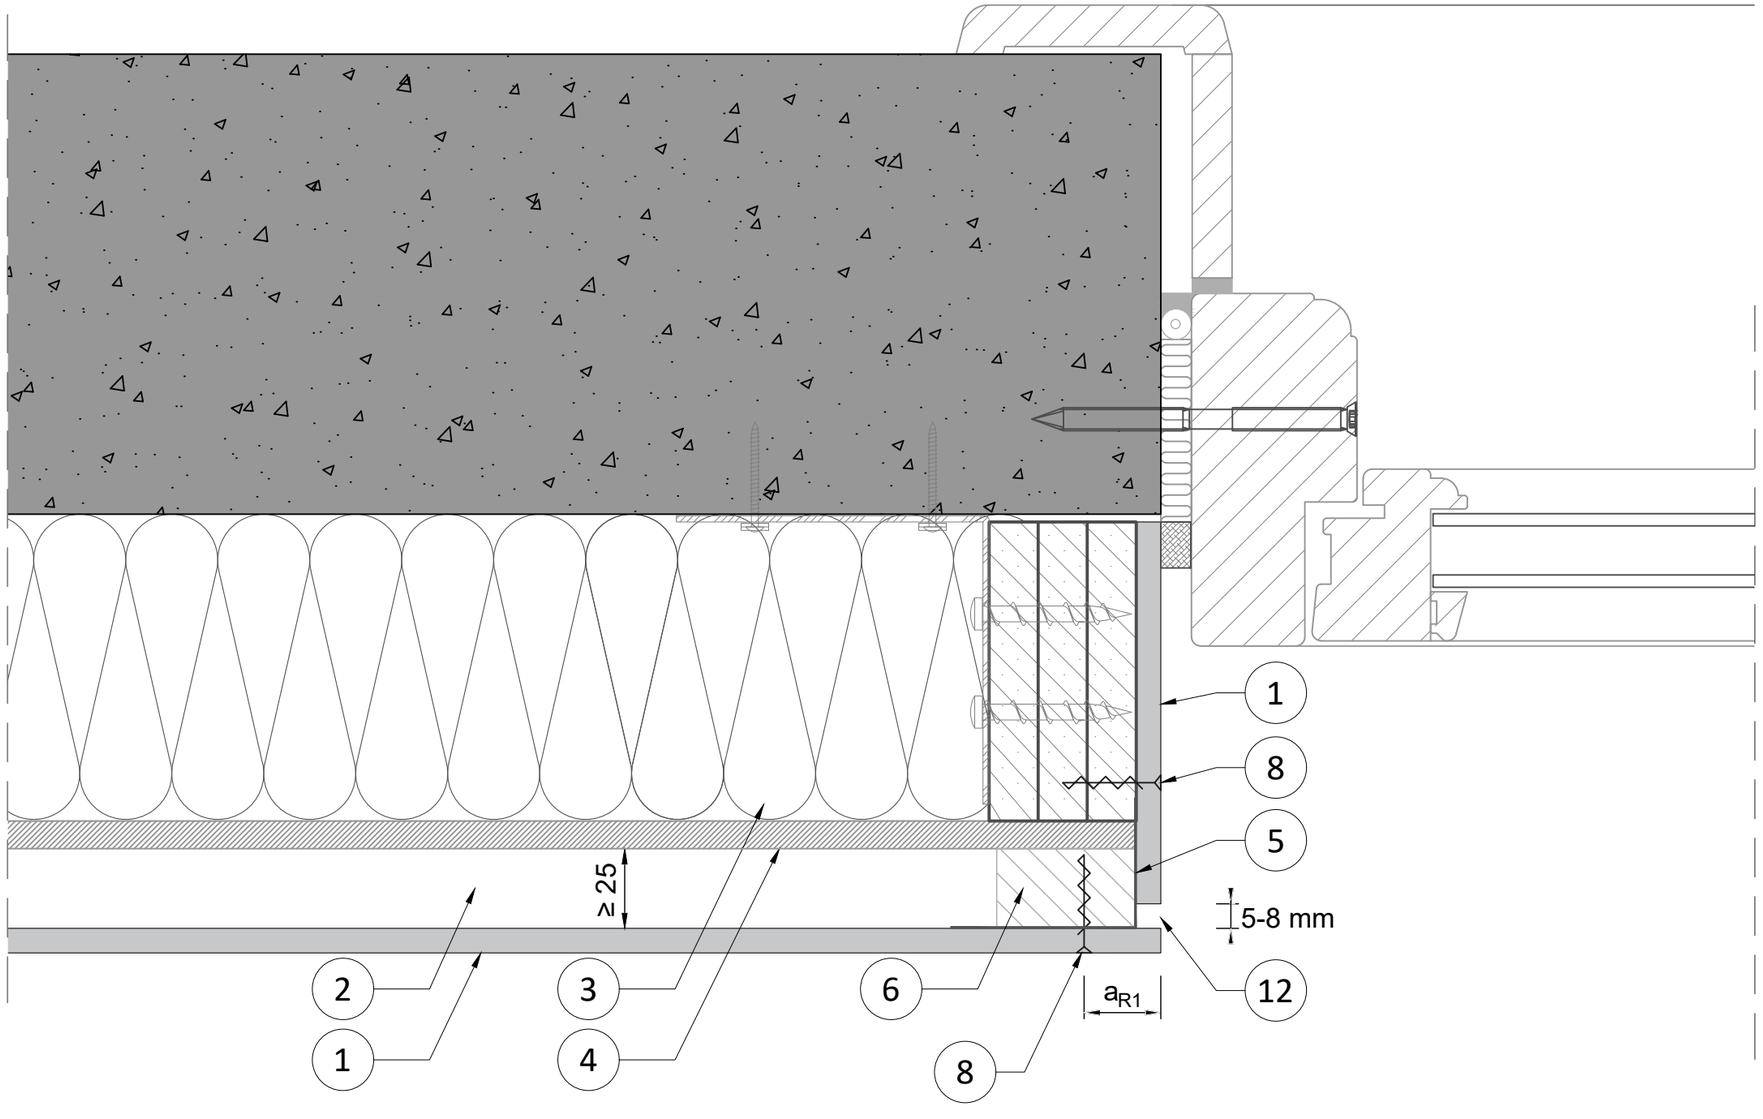

NUMBER

RP A2 8 TIM WNB - H.02

BOARD - SUB-CONSTRUCTION

A2 8 mm - Timber with windboard

SECTION - DETAIL

Horizontal section - Detail 02

DESCRIPTION

Window junction

DATE - VERSION

15.05.2025

LANGUAGE


All

SCALE - PAPER

Scale 1:2 on A3 print

PAGE - NUMBER

Rockpanel®

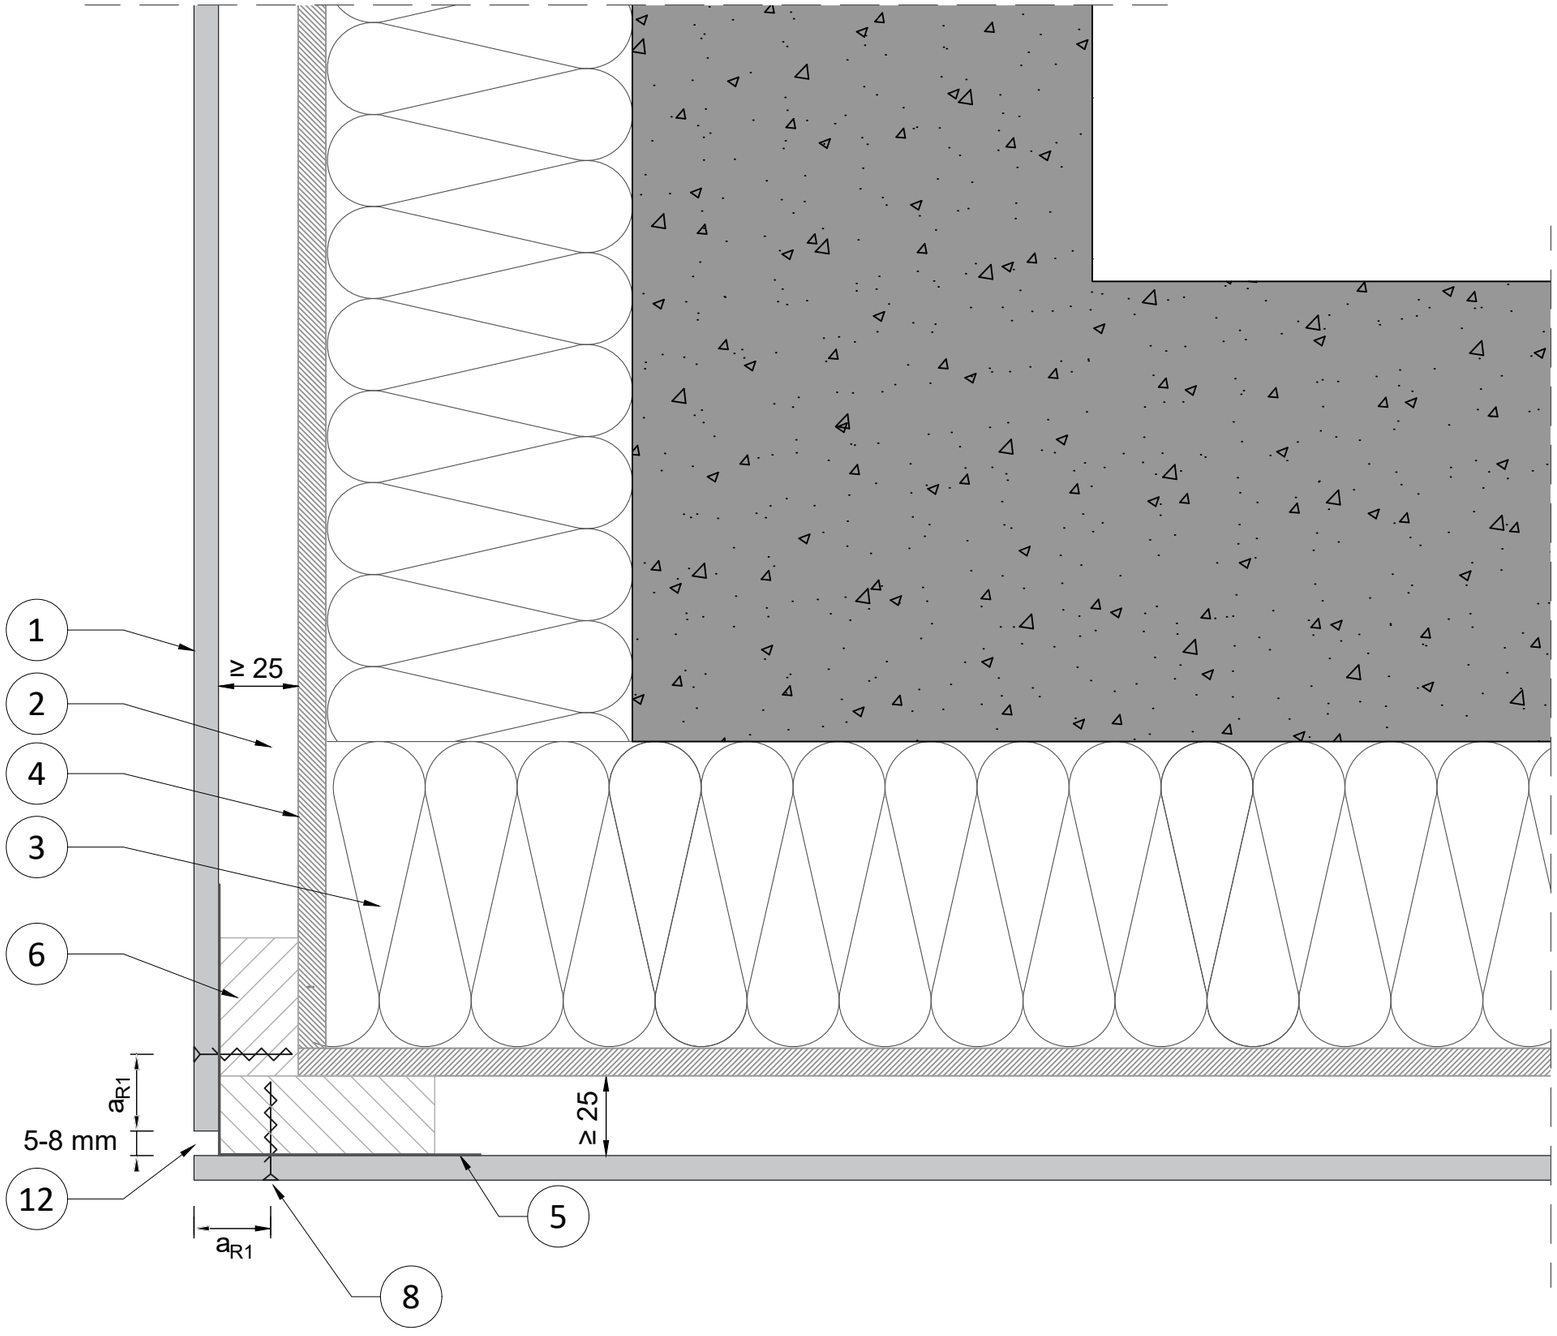

NUMBER

RP A2 8 TIM WNB - H.03

BOARD - SUB-CONSTRUCTION

A2 8 mm - Timber with windboard

SECTION - DETAIL

Horizontal section - Detail 03

DESCRIPTION

Junction vertical joint

DATE - VERSION

15.05.2025


LANGUAGE

All

SCALE - PAPER

Scale 1:2 on A3 print

Rockpanel®

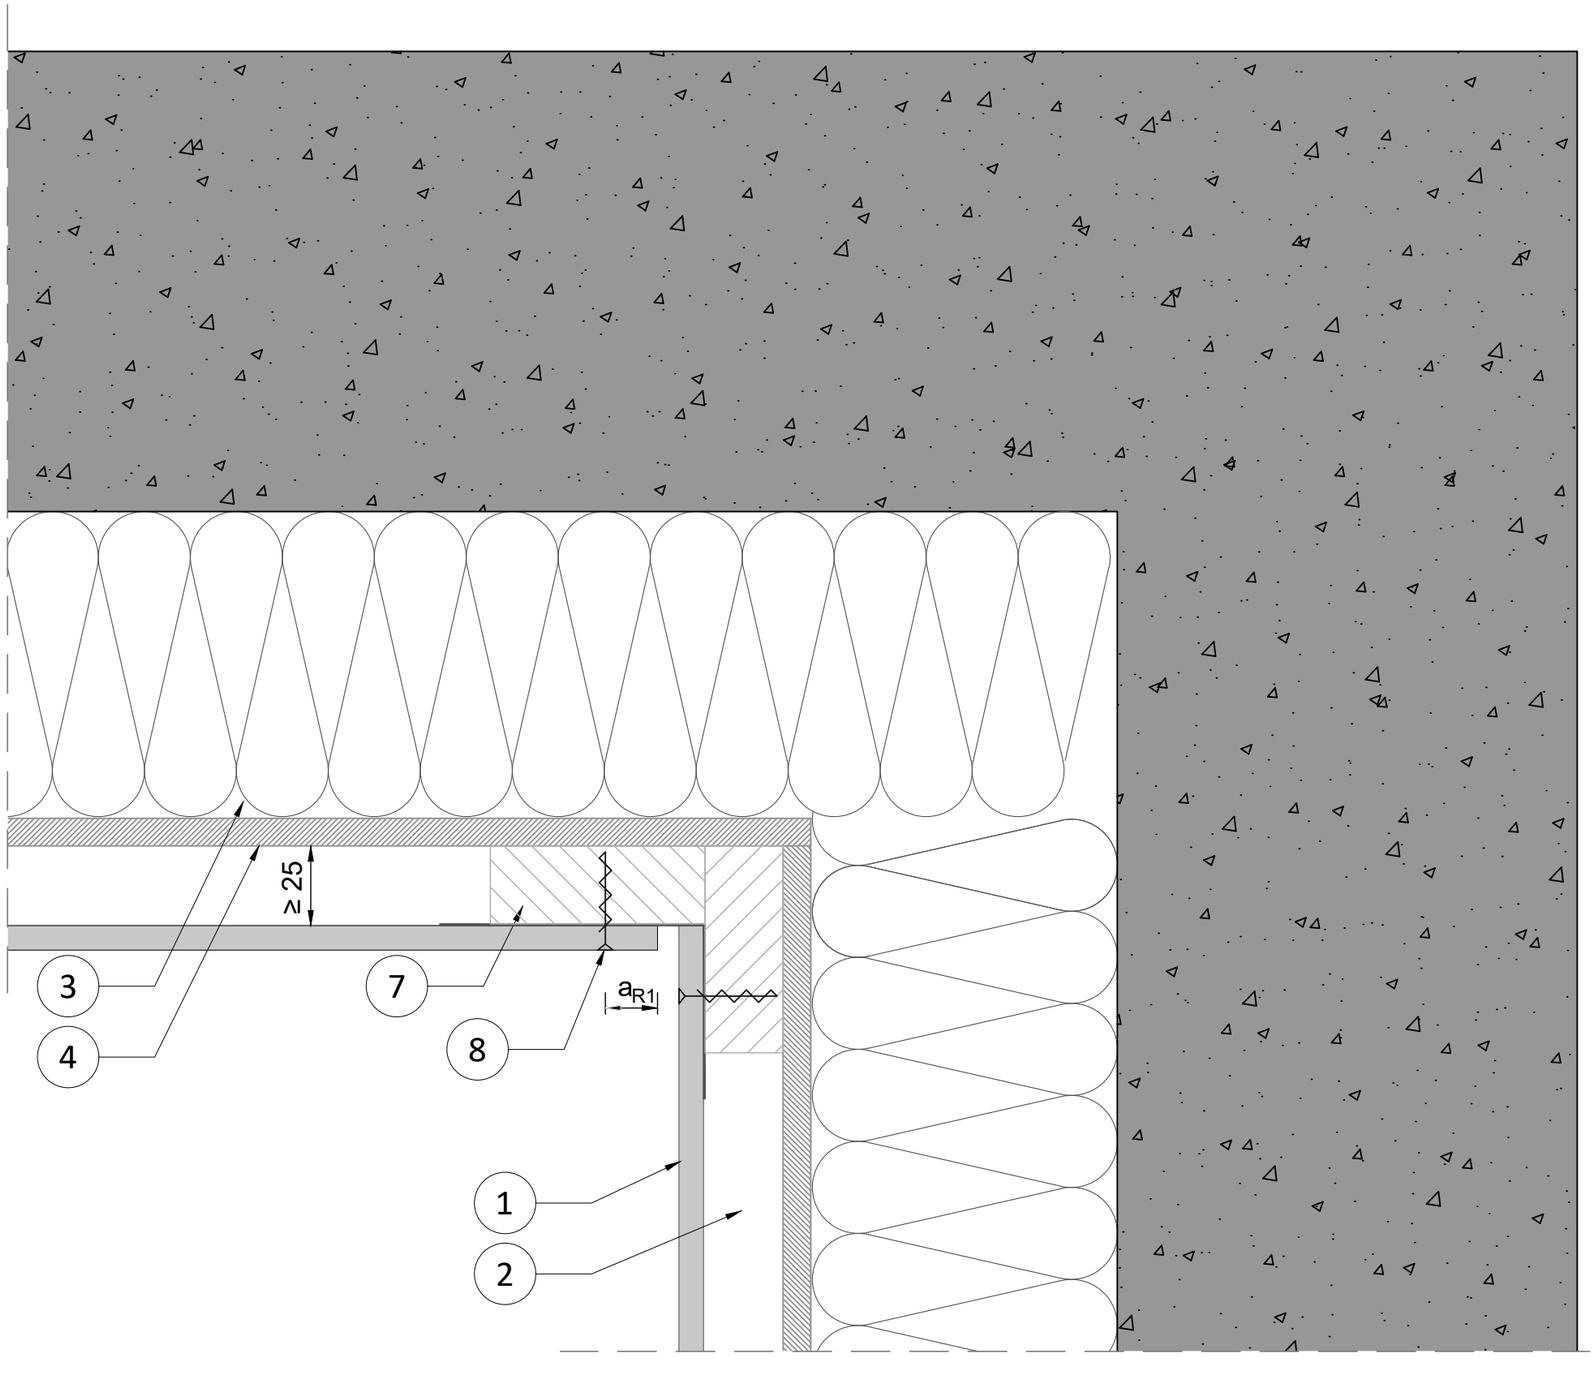

NUMBER

RP A2 8 TIM WNB - H.04

BOARD - SUB-CONSTRUCTION

A2 8 mm - Timber with windboard

SECTION - DETAIL

Horizontal section - Detail 04

DESCRIPTION

Internal Corner

DATE - VERSION

15.05.2025


LANGUAGE

All

SCALE - PAPER

Scale 1:2 on A3 print

Rockpanel®

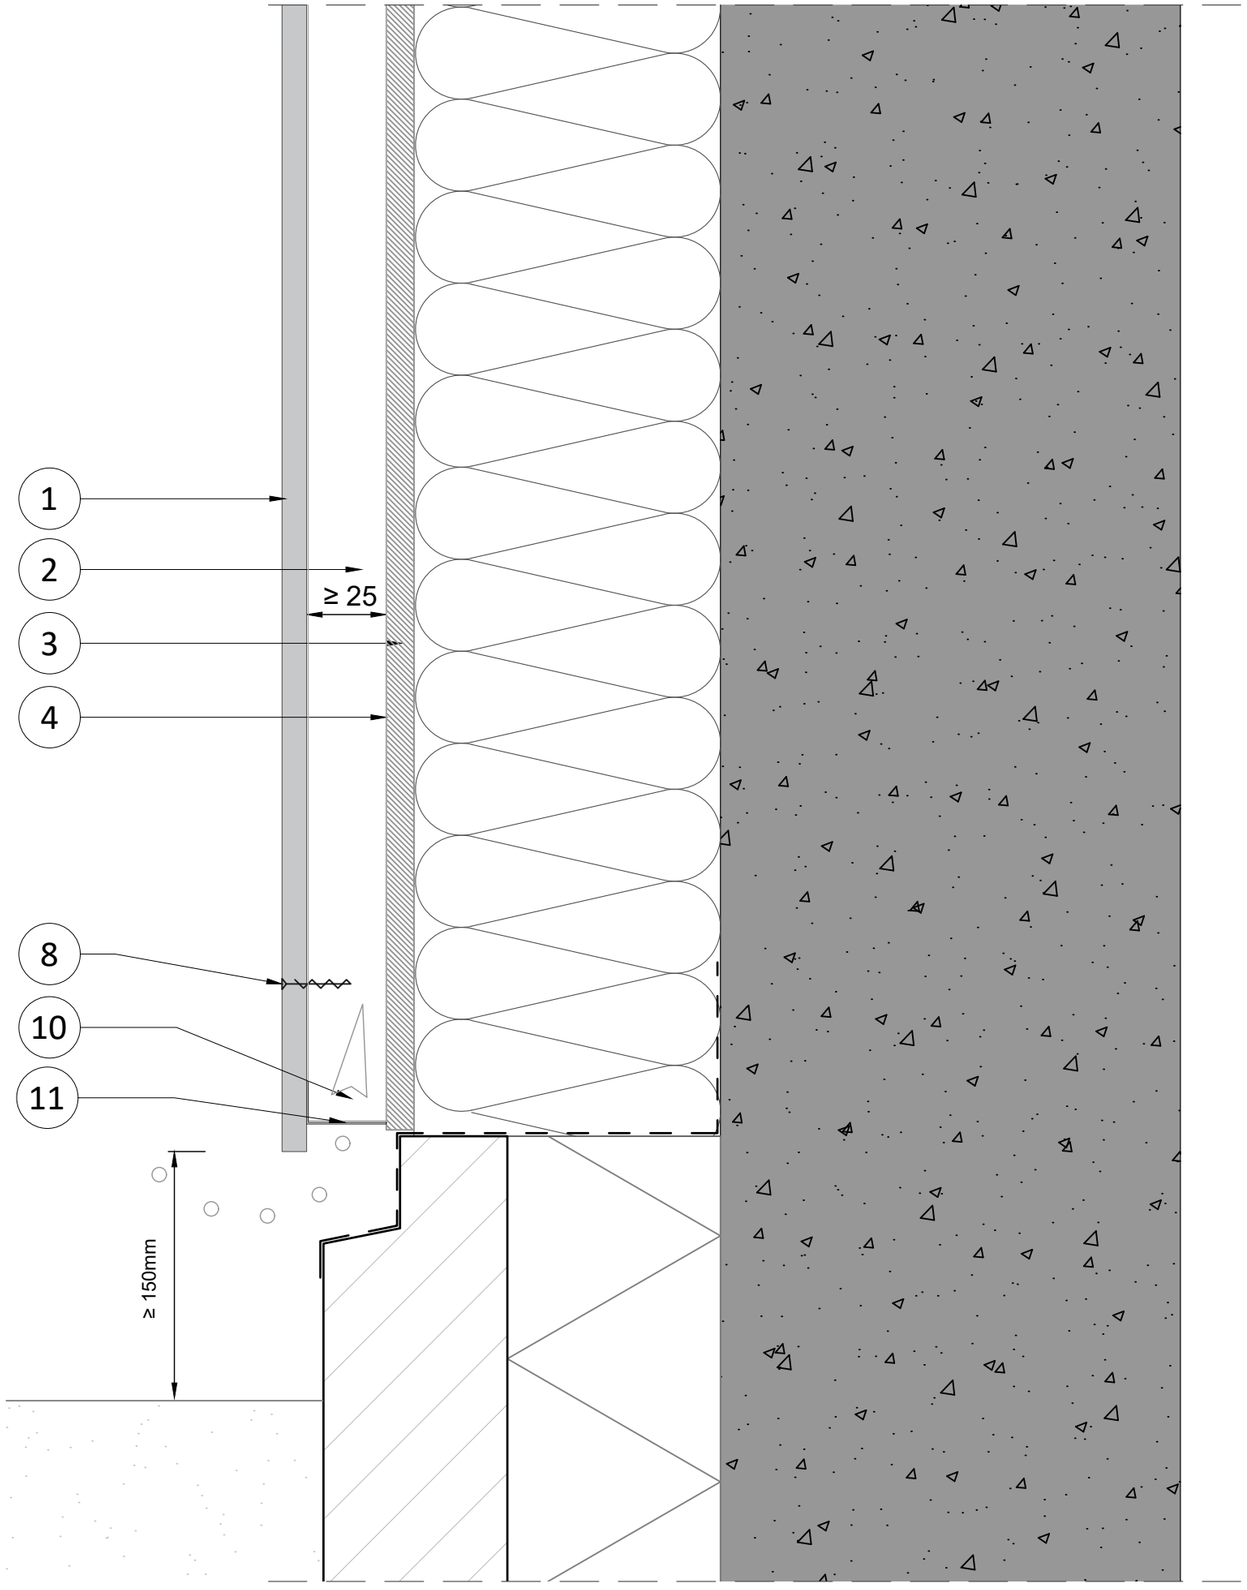

NUMBER

RP A2 8 MTL WNB - V.01

BOARD - SUB-CONSTRUCTION

A2 8 mm - Metal with windboard

SECTION - DETAIL

Vertical section - Detail 01

DESCRIPTION

Junction vertical joint

DATE - VERSION

15.05.2025


LANGUAGE

All

SCALE - PAPER

Scale 1:2 on A3 print

Rockpanel®

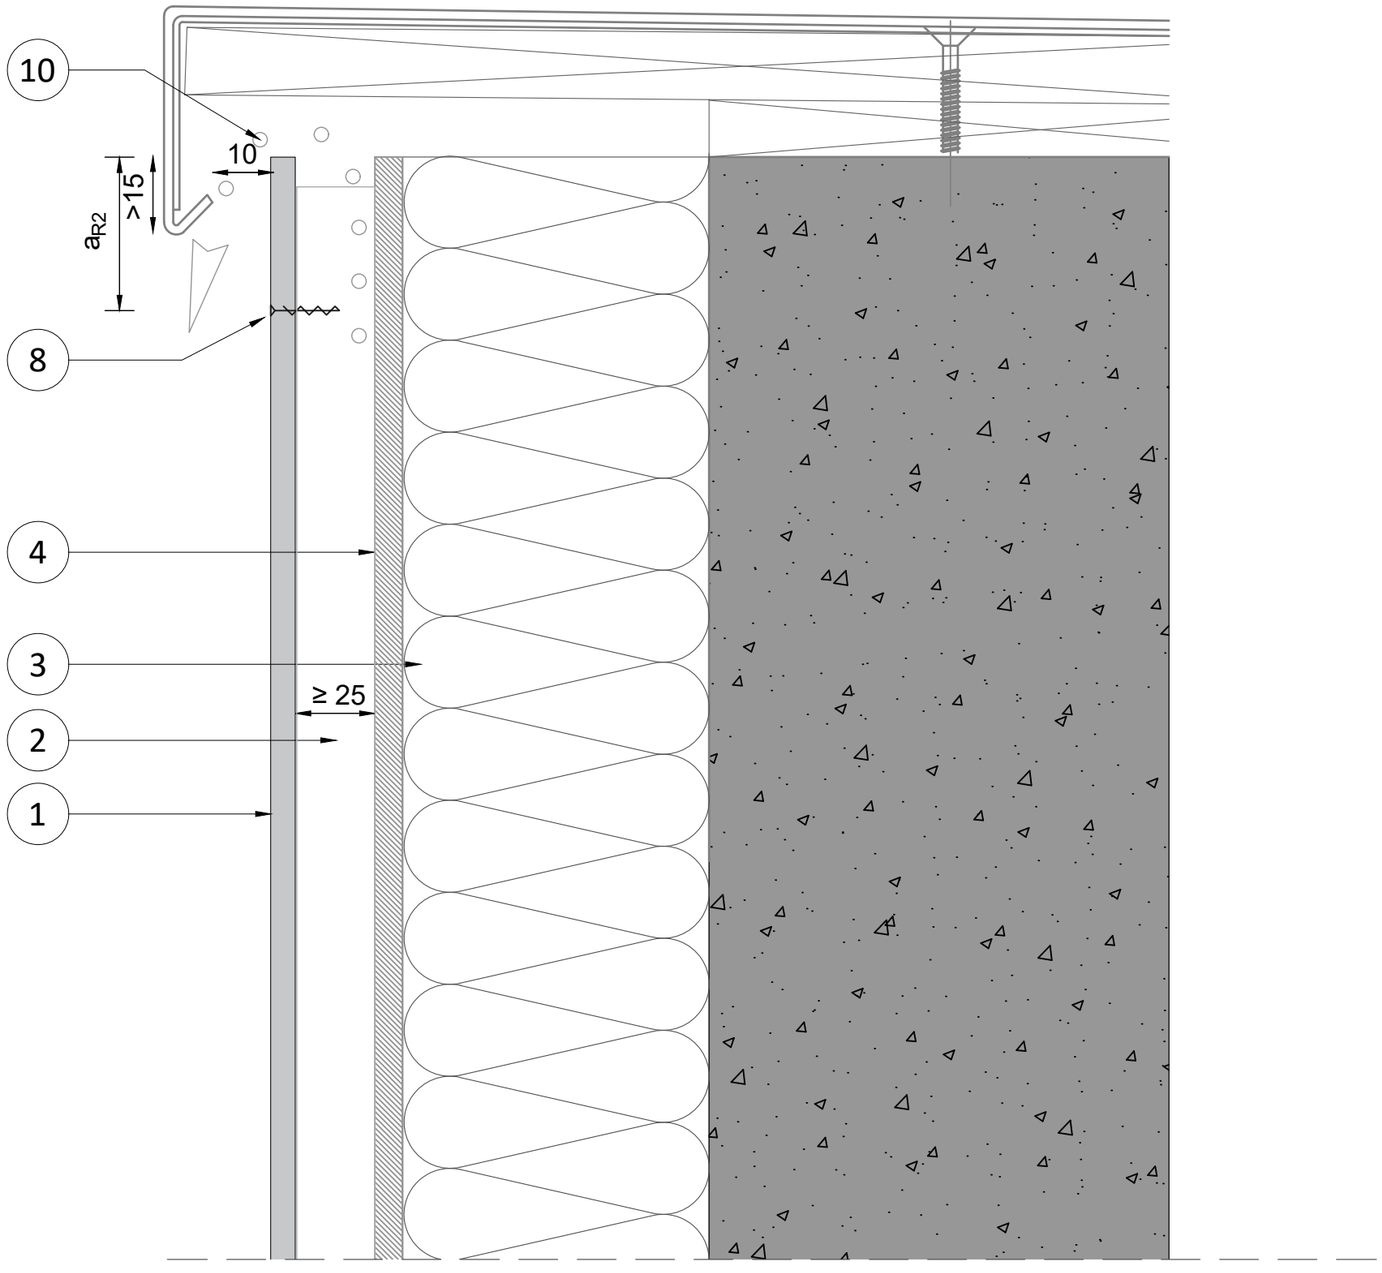

NUMBER

RP A2 8 TIM WNB - V.02

BOARD - SUB-CONSTRUCTION

A2 8 mm - Timber with windboard

SECTION - DETAIL

Vertical section - Detail 02

DESCRIPTION

Roof trim - parapet

DATE - VERSION

15.05.2025


LANGUAGE

All

SCALE - PAPER

Scale 1:2 on A3 print

Rockpanel®

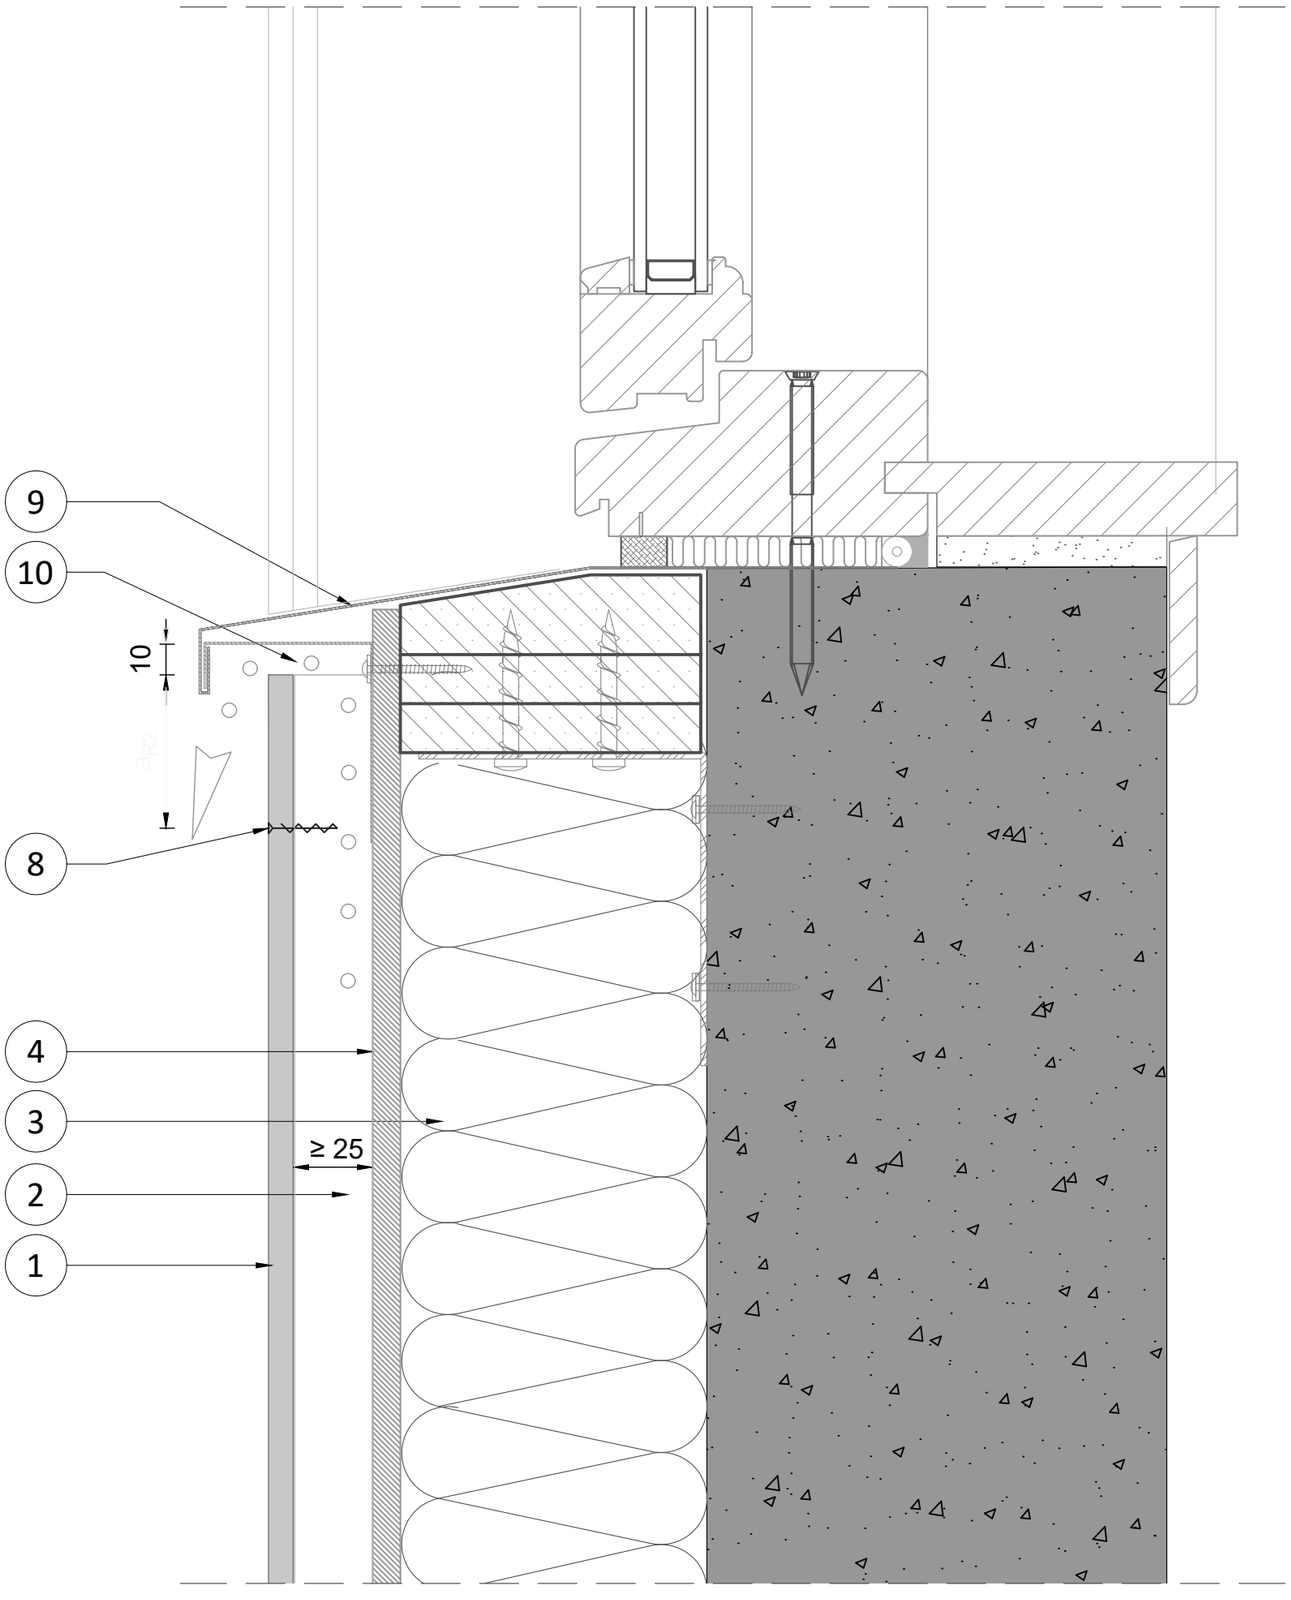

NUMBER

RP A2 8 TIM WNB - V.03

BOARD - SUB-CONSTRUCTION

A2 8 mm - Timber with windboard

SECTION - DETAIL

Vertical section - Detail 03

DESCRIPTION

Junction window-sill

DATE - VERSION

15.05.2025

LANGUAGE


All

SCALE - PAPER

Scale 1:2 on A3 print

PAGE - NUMBER

Rockpanel®

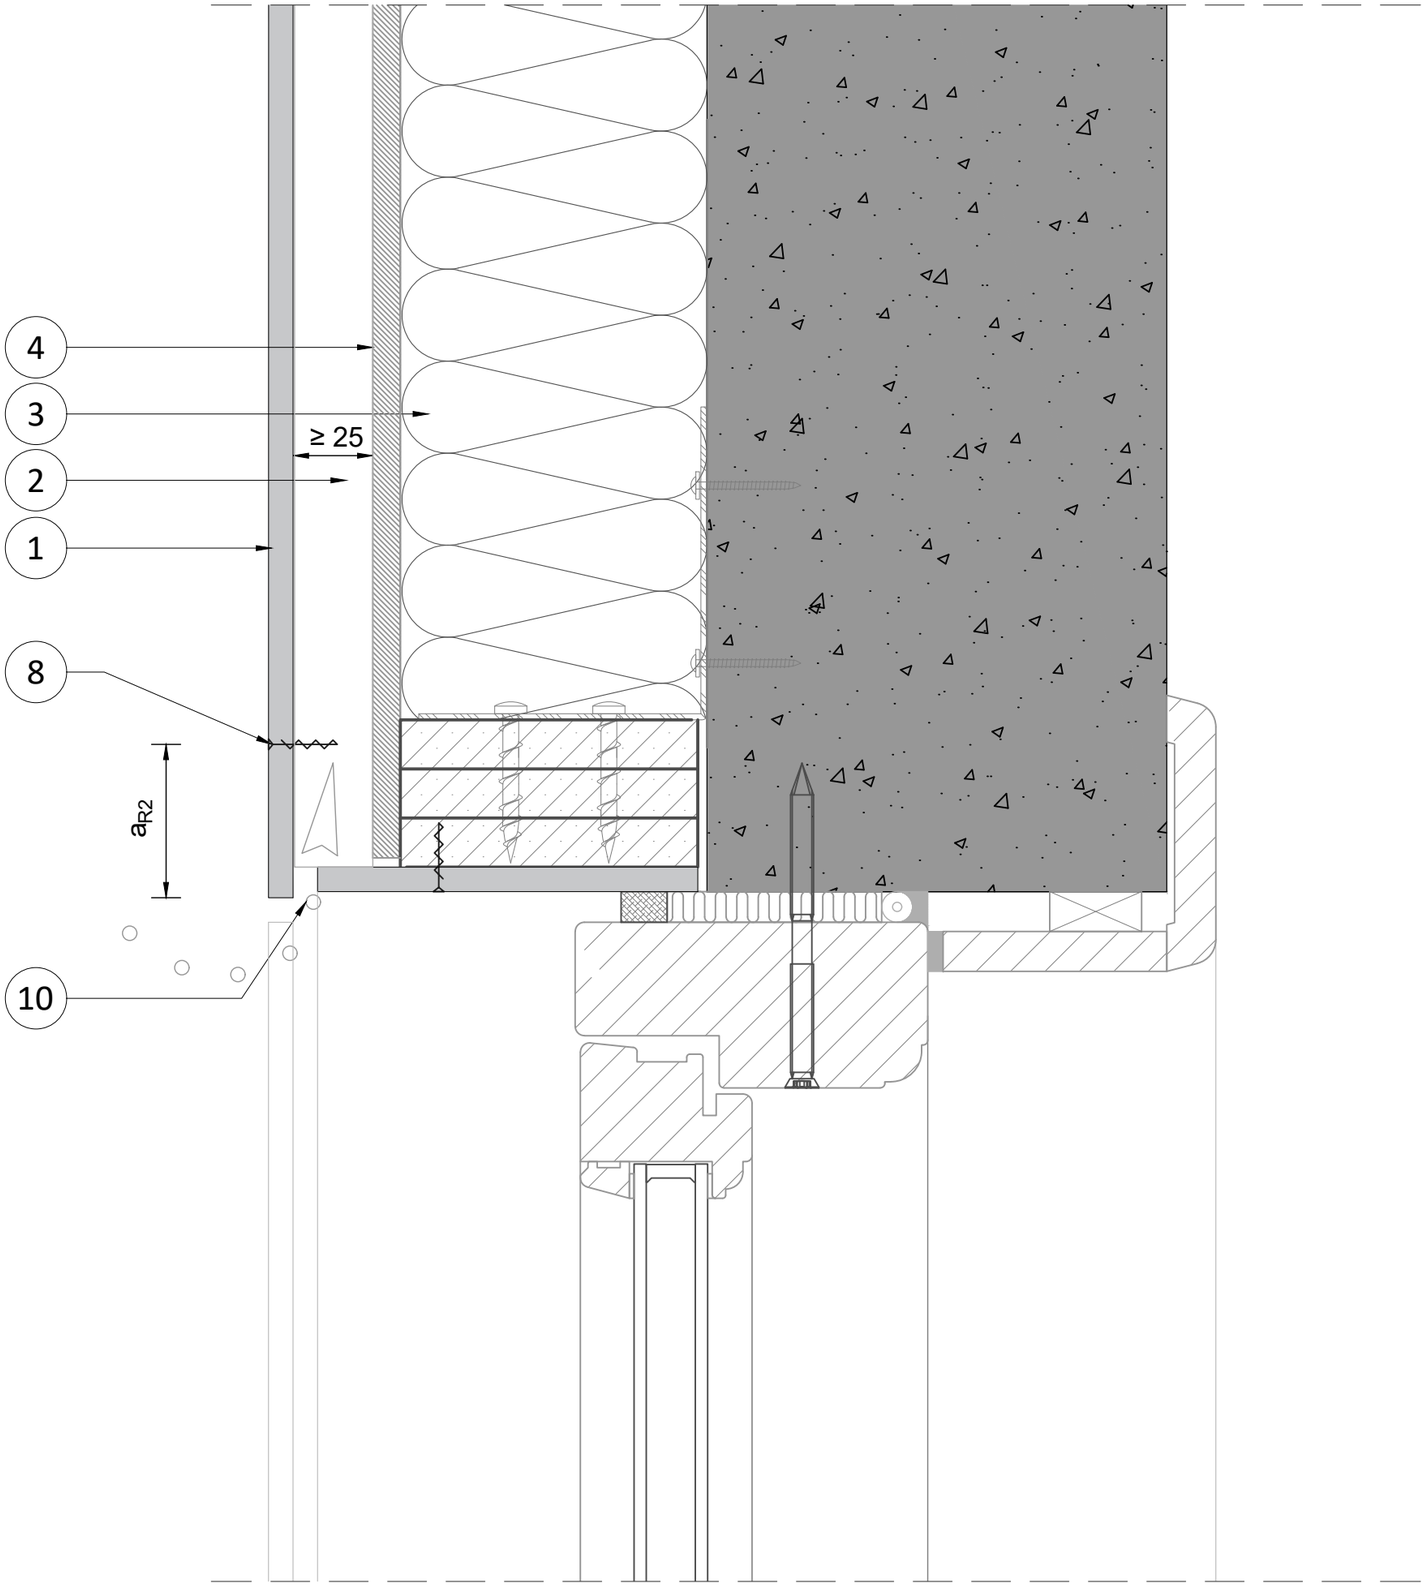

NUMBER

RP A2 8 TIM WNB - V.04

BOARD - SUB-CONSTRUCTION

A2 8 mm - Timber with windboard

SECTION - DETAIL

Vertical section - Detail 04

DESCRIPTION

Junction window header

DATE - VERSION

15.05.2025

LANGUAGE

All

SCALE - PAPER

Scale 1:2 on A3 print

Rockpanel®

	EN	DK	NO	SE	FI
1	Rockpanel A2 8 mm	Rockpanel A2 8 mm	Rockpanel A2 8 mm	Rockpanel A2 8 mm	Rockpanel A2 8 mm
2	Air cavity	Ventilation	Luft hulrom	Luftspalt	Tuuletusväli
3	Insulation (ROCKWOOL)	Isolering (ROCKWOOL)	Isolasjon (ROCKWOOL)	Isolering (ROCKWOOL)	Eriste (ROCKWOOL)
4	Windboard	Vindspærreplade	Vindsperreplate	Vindskyddsskiva	Tuulensuojalevy
5	EPDM gasket	EPDM-bånd	EPDM-bånd	EPDM-band	EPDM-nauha
6	Timber battens ≥ 25 x 45mm	Trykimprægneret brædder ≥ 25 x 45mm	Tømmerlekter ≥ 25 x 45mm	Träläkt ≥ 25 x 45mm	Puurangat ≥ 25 x 45mm
7	Timber battens ≥ 25 x 70mm	Trykimprægneret brædder ≥ 25 x 70mm	Tømmerlekter ≥ 25 x 70mm	Träläkt ≥ 25 x 70mm	Puurangat ≥ 25 x 70mm
8	Rockpanel fixing	Rockpanel fastgørelse	Rockpanel feste	Rockpanel infästning	Rockpanel-kiinnike
9	Windowsill with end dam	Sålbænk	Vinduskarm med kant	Fönsterbleck med sidokant	Ikkunan vesipelti
10	Ventilation	Ventilation	Ventilasjon	Ventilation	Tuuletus
11	Anti-Insect mesh	Insektnet	Insektsnett	Insektsskydd	Hyönteisverkko
12	Joint from 5 to 8 mm	Samling fra 5 til 8 mm	Skjøtene (5-8 mm)	Fog från 5 till 8 mm	Sauma 5-8 mm
aR1	≥ 15 mm	≥ 15 mm	≥ 15 mm	≥ 15 mm	≥ 15 mm
aR2	≥ 50 mm	≥ 50 mm	≥ 50 mm	≥ 50 mm	≥ 50 mm

NUMBER

RP A2 8 TIM WNB

BOARD - SUB-CONSTRUCTION

RP A2 8 mm - Timber Windboard

SECTION - DETAIL

Descriptions and Translations

Rockpanel®